



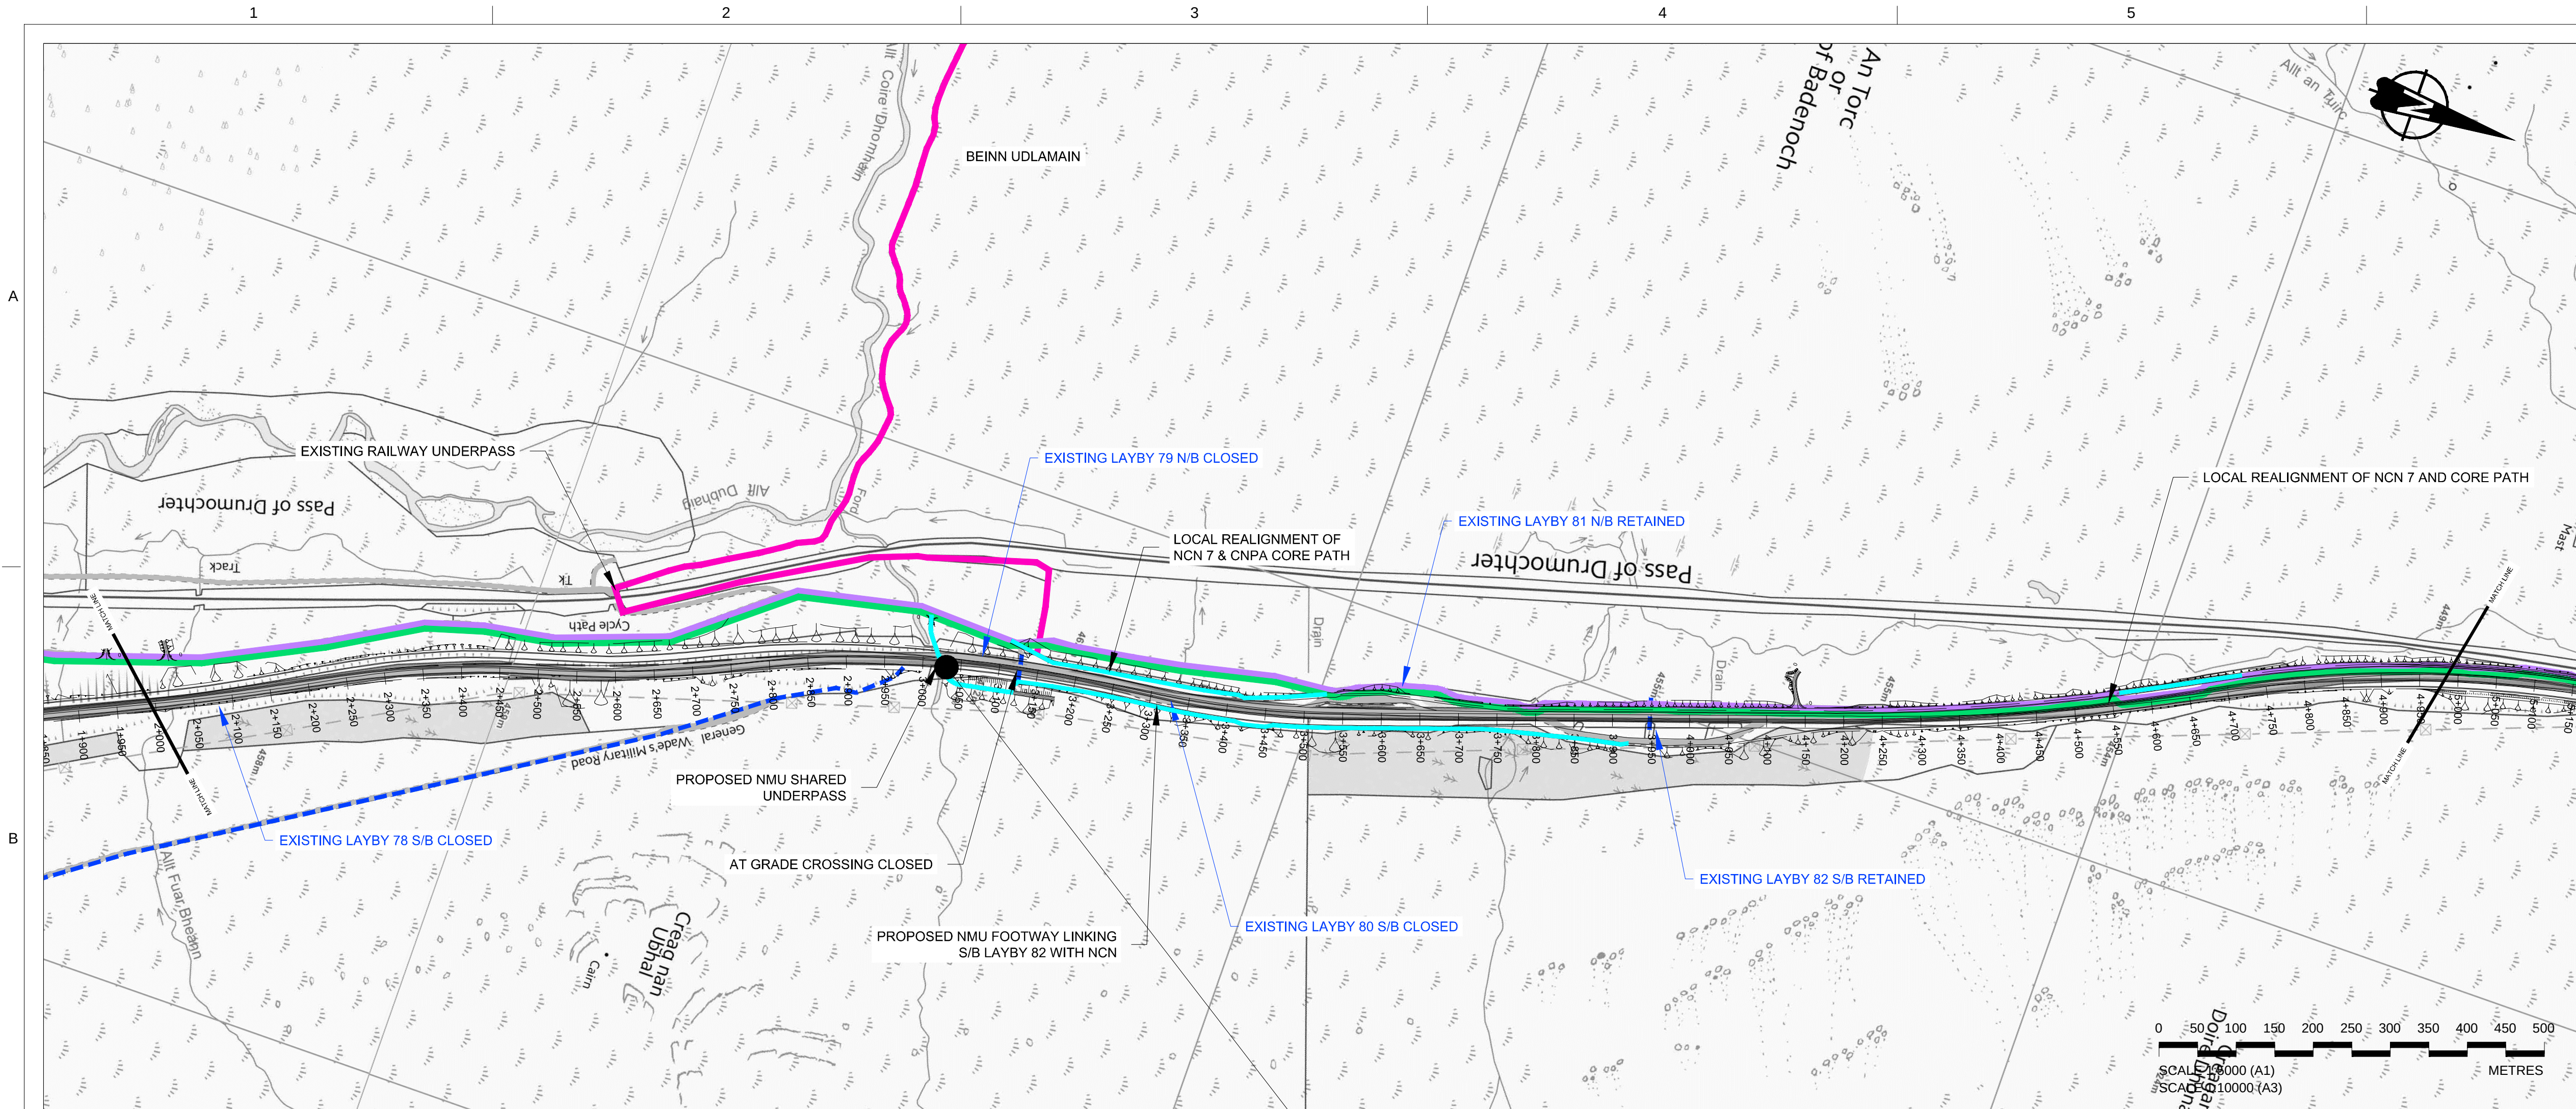


GENERAL NOTES

1. ALL DIMENSIONS IN METRES UNLESS STATED OTHERWISE.



- LEGEND
- EXISTING ROAD / FOOTPATH / CYCLE ROUTE
 - EXISTING SUSTRANS OFF ROAD CYCLE ROUTE
 - EXISTING CORE PATH
 - EXISTING HILL WALKING ROUTES
 - EXISTING INFORMAL ROUTES
 - PROPOSED NMU DIVERSION

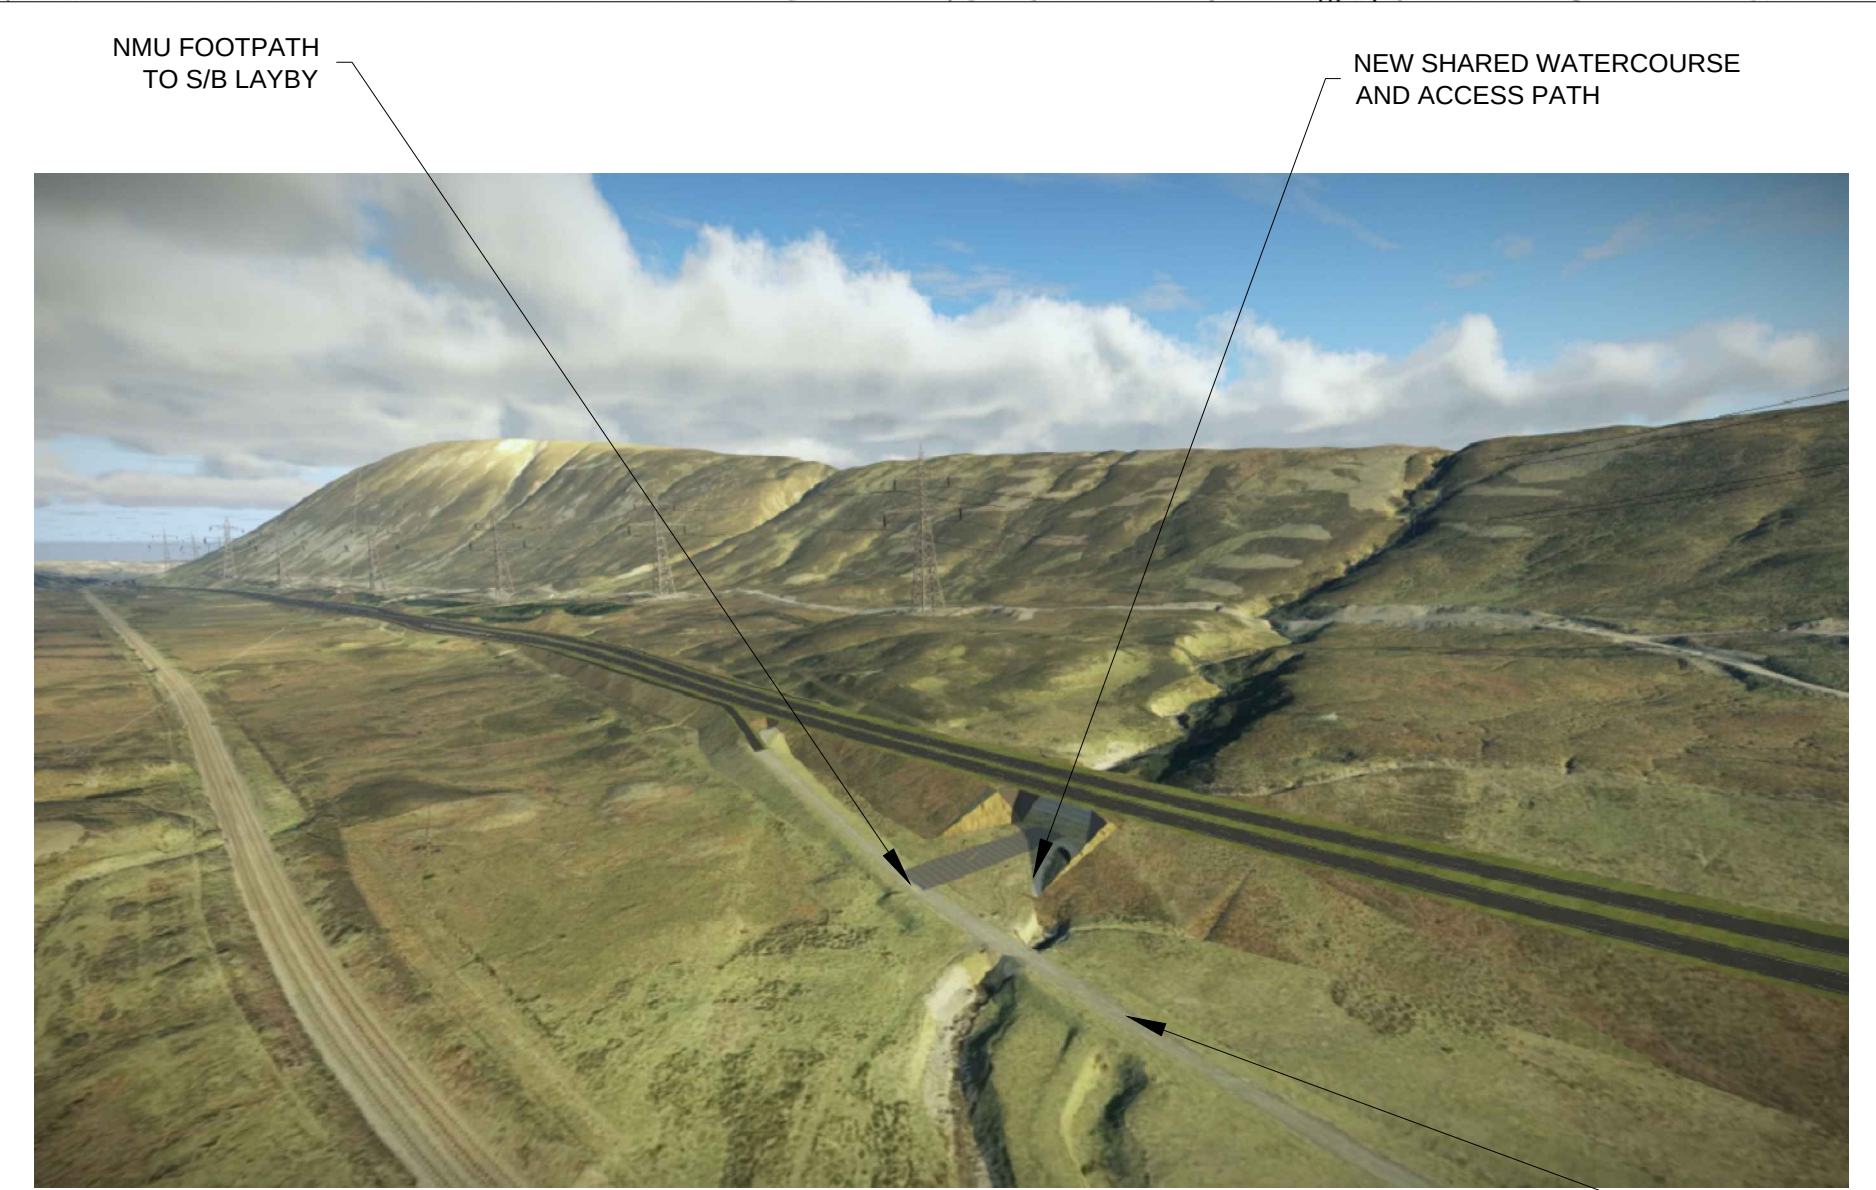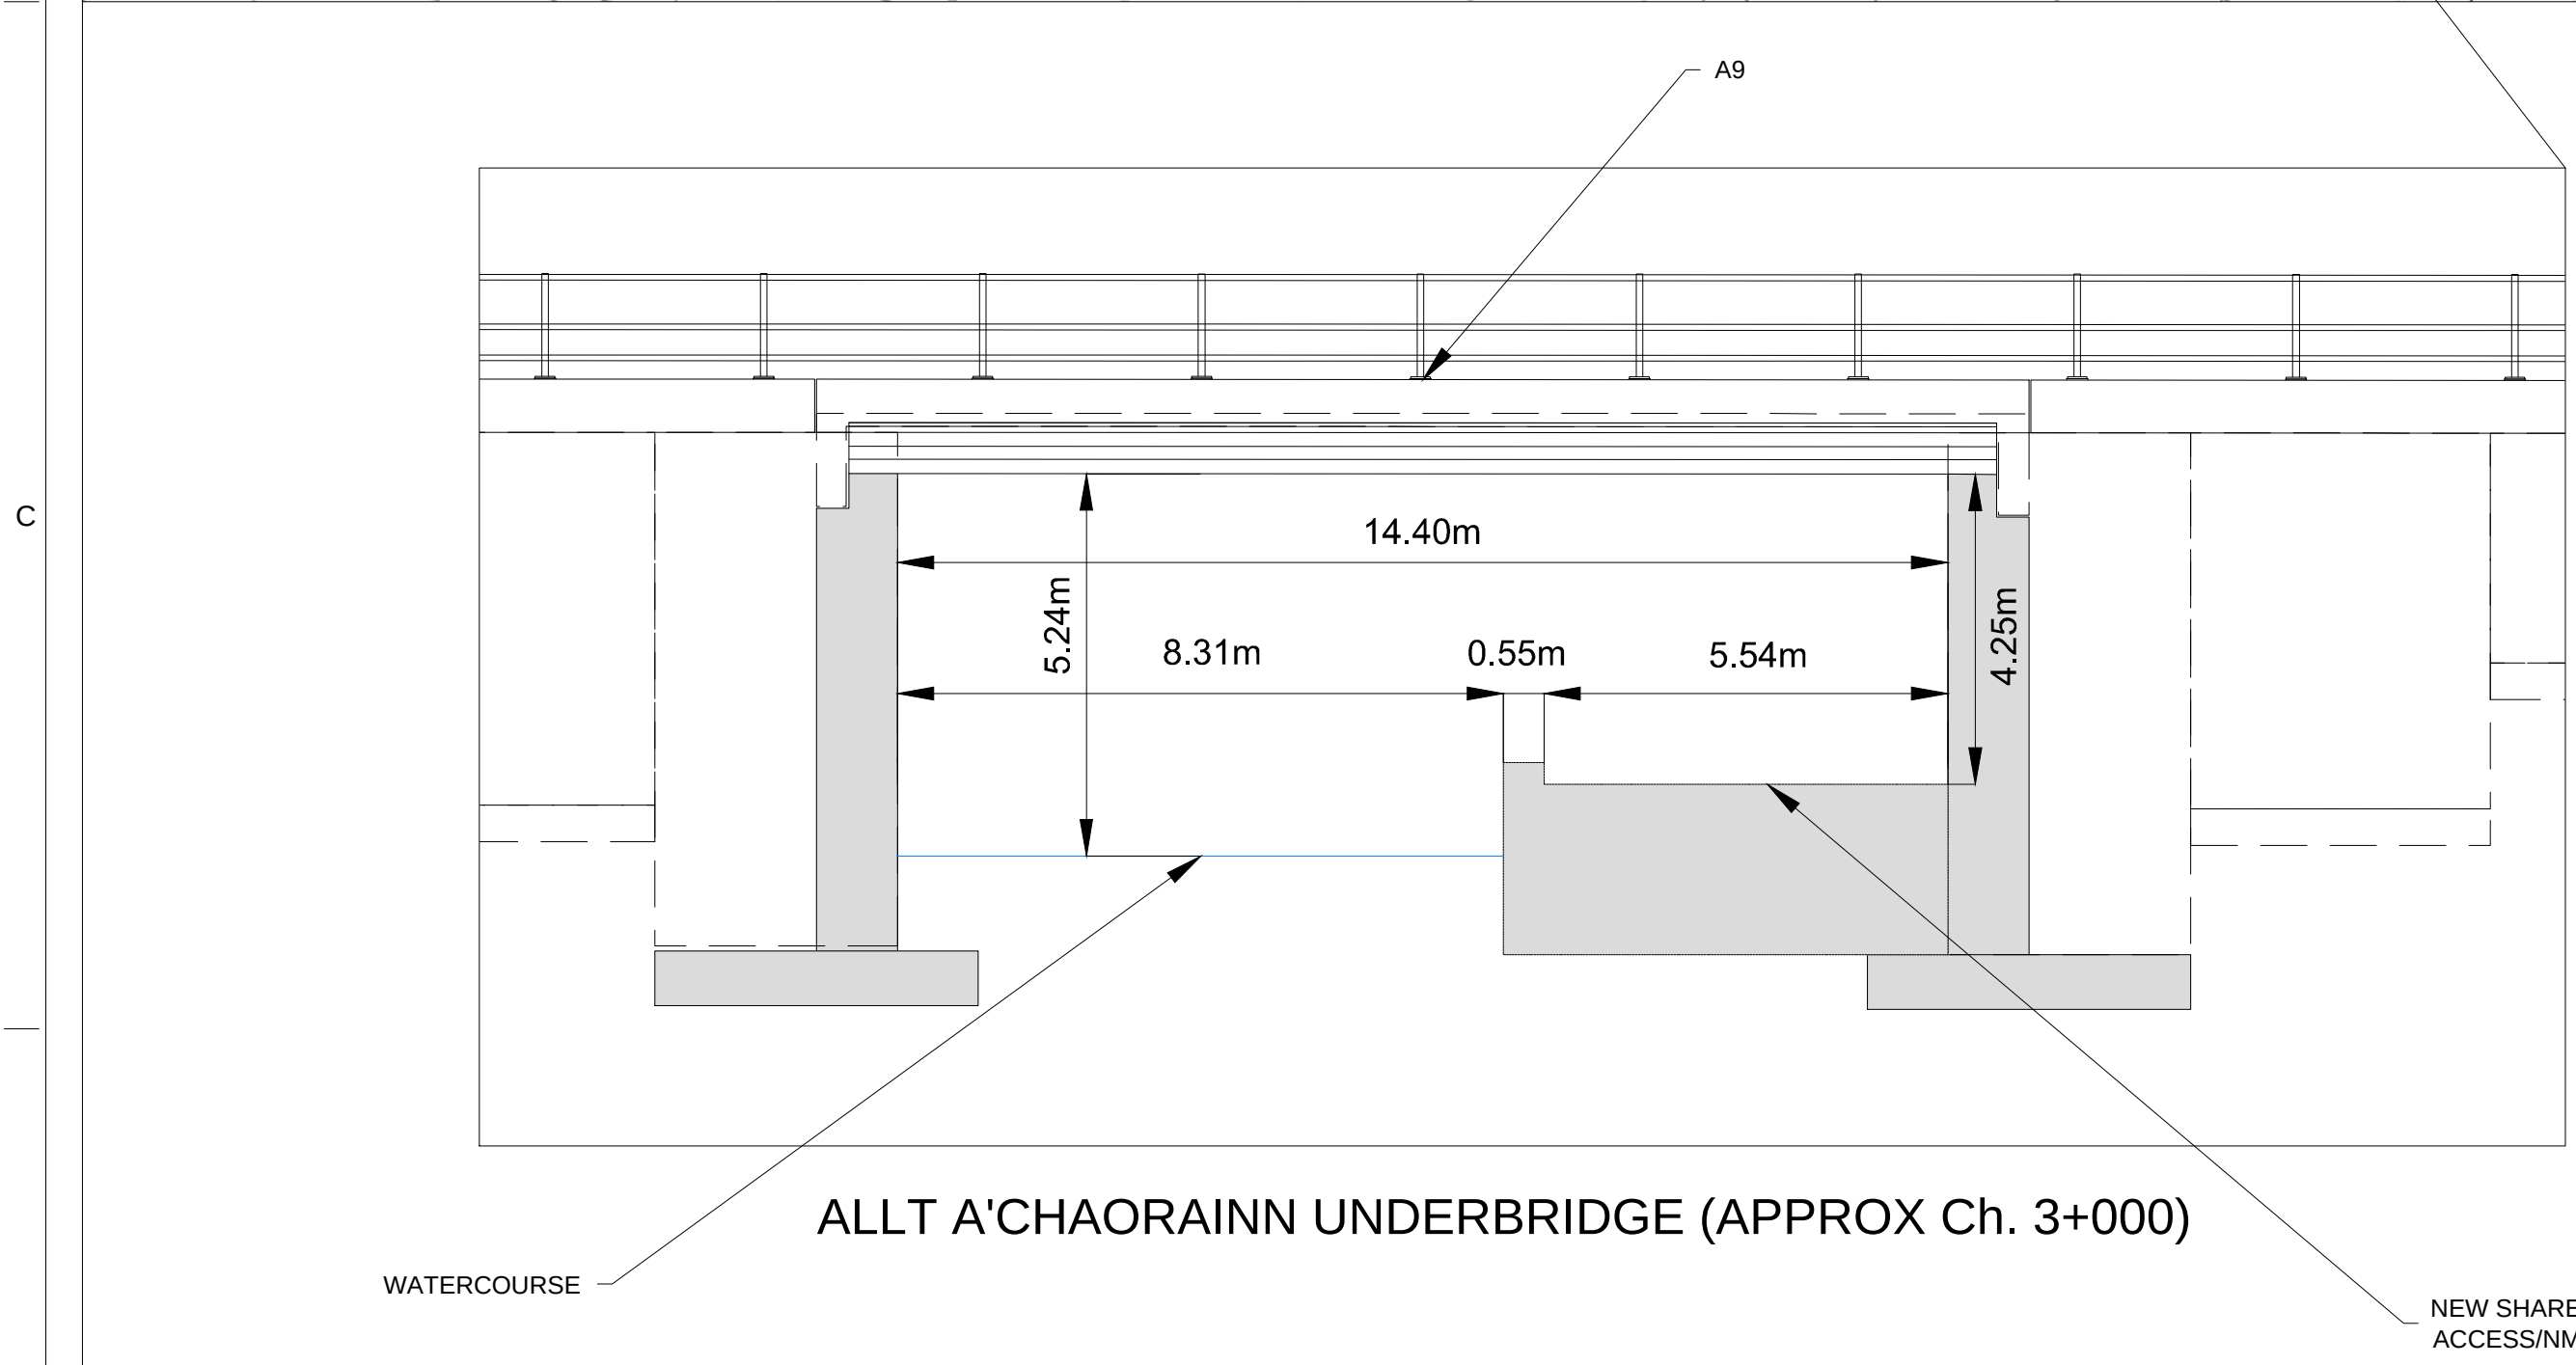

Reproduced by permission of Ordnance Survey on behalf of Her Majesty's Stationery Office, © Crown copyright and database right 2016. All rights reserved. Ordnance Survey Licence Number: 100046668.

REV	SUIT	DATE	DESCRIPTION	BY	APP


ch2m **FAIRHURST**
CH2M HILL Fairhurst JV
C/O: City Park 368 Alexandra Parade Glasgow G31 3AU
Tel +44 (0)141 552 2000 Fax +44 (0)141 552 2525



PROJECT 07 GLEN GARRY TO DALWHINNIE NON MOTORISED USERS GENERAL ARRANGEMENT

DESIGN:	DRAWN:	CHK:	APP:
SC	BG	NB	RG
1:5000 @ A1(1:10000 @ A3)			
DATE:	01/11/16		
PROJ:	495298		
DWG:	A9P07-CFJ-ENM-L_ML000_ML-SK-RD-0002		
SHEET:	3 of 8	REVISION:	P01 SUITABILITY: S2

A9P07-CFJ-ENM-L_ML000_ML-SK-RD-0002.dwg


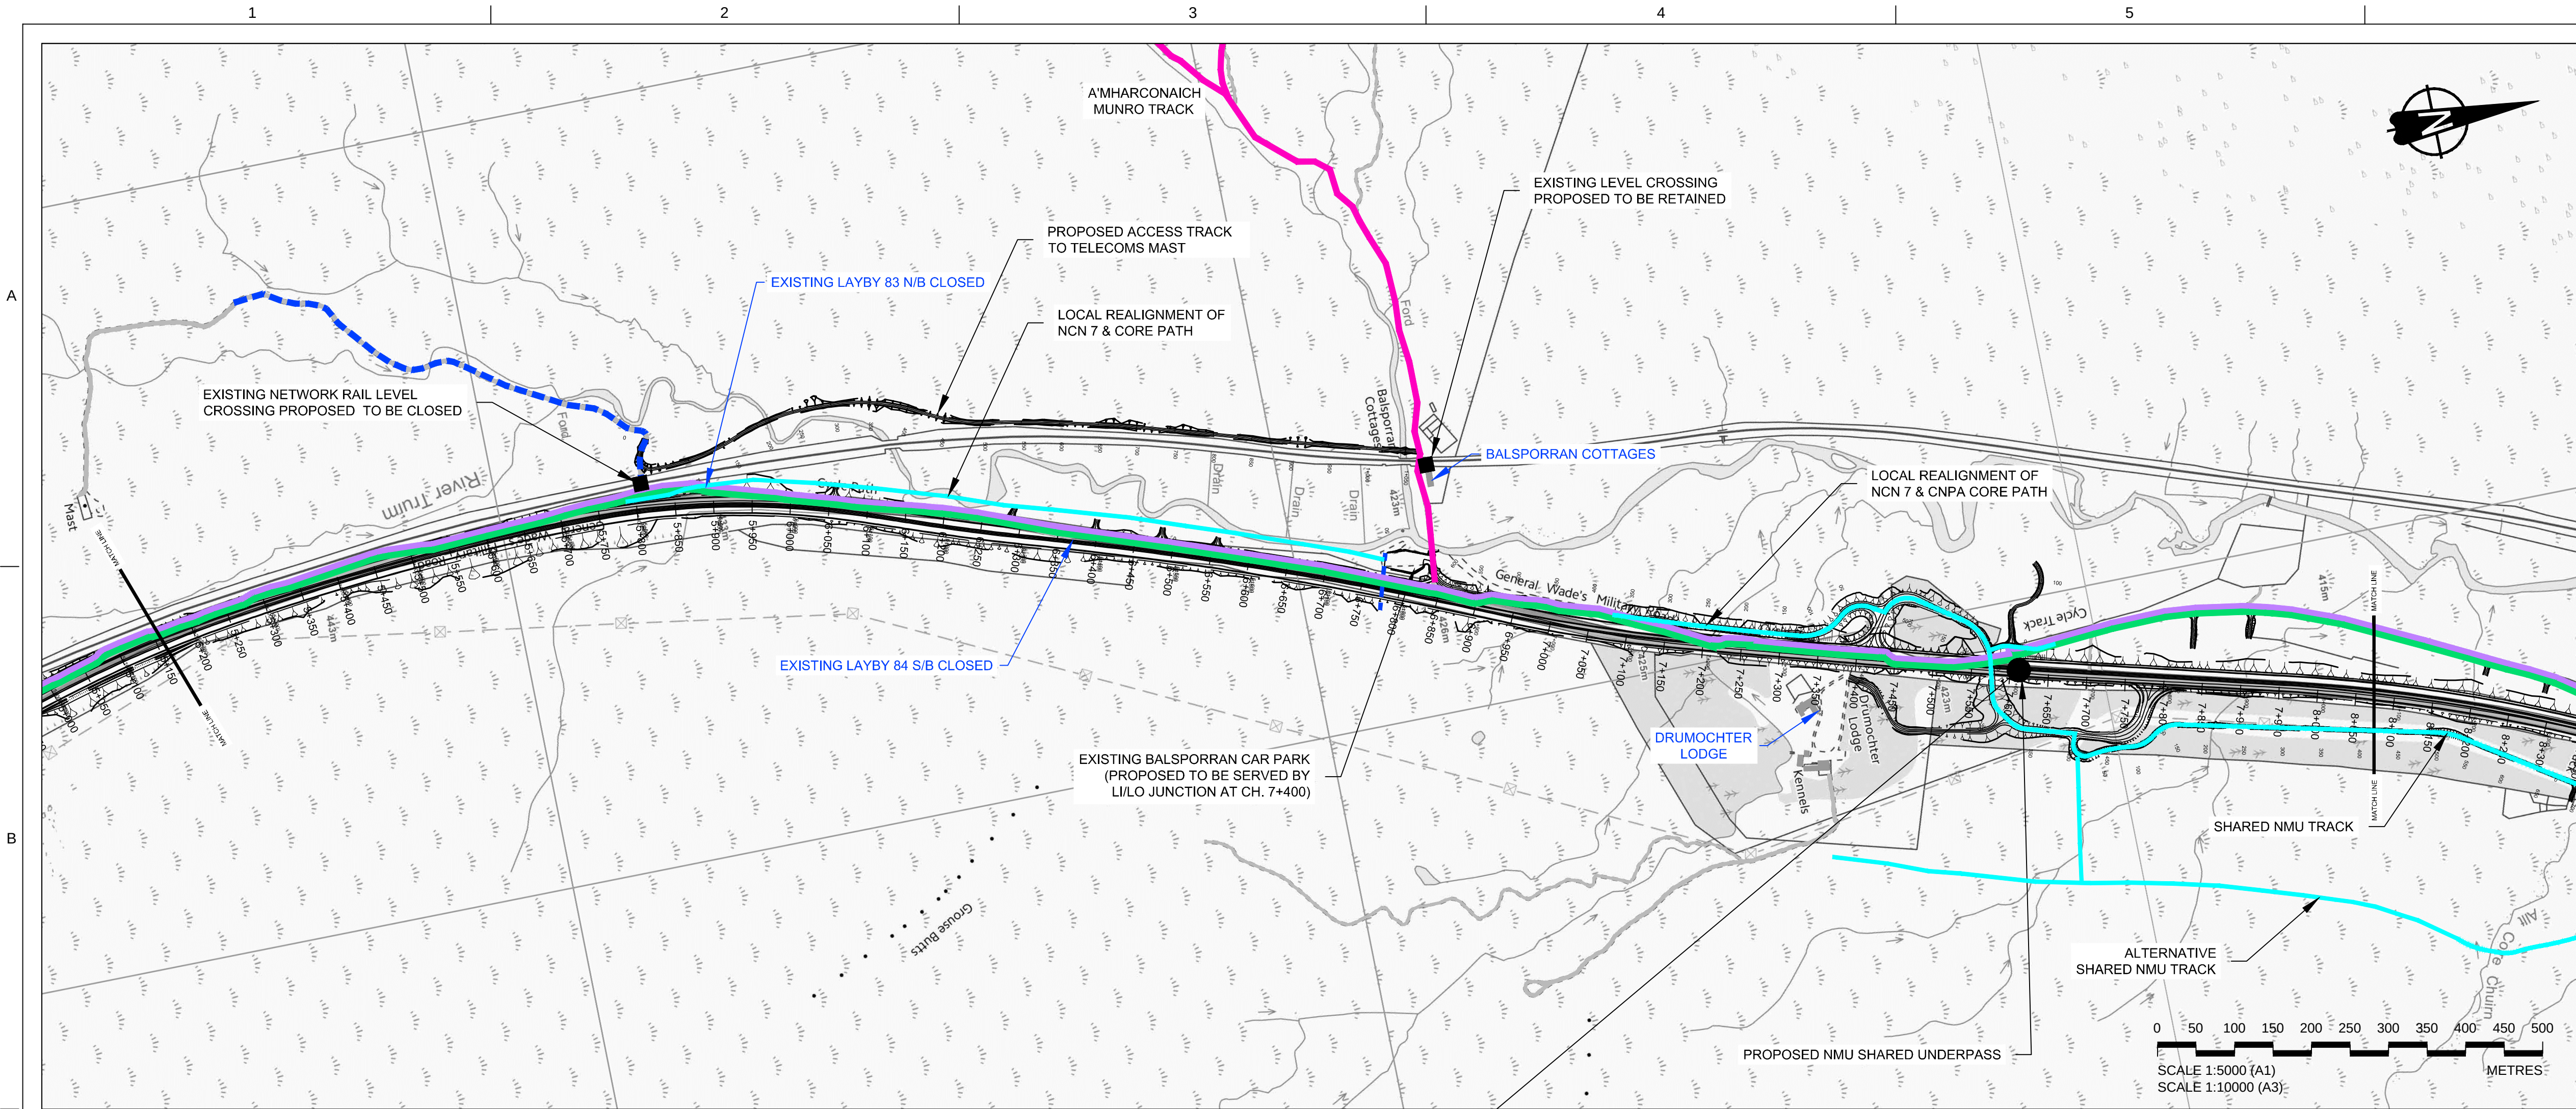


GENERAL NOTES

1. ALL DIMENSIONS IN METRES UNLESS STATED OTHERWISE.




- LEGEND**
- EXISTING ROAD / FOOTPATH / CYCLE ROUTE
 - EXISTING SUSTRANS OFF ROAD CYCLE ROUTE
 - EXISTING CORE PATH
 - EXISTING HILL WALKING ROUTES
 - EXISTING INFORMAL ROUTES
 - NETWORK RAIL LEVEL CROSSING
 - PROPOSED NMU DIVERSION

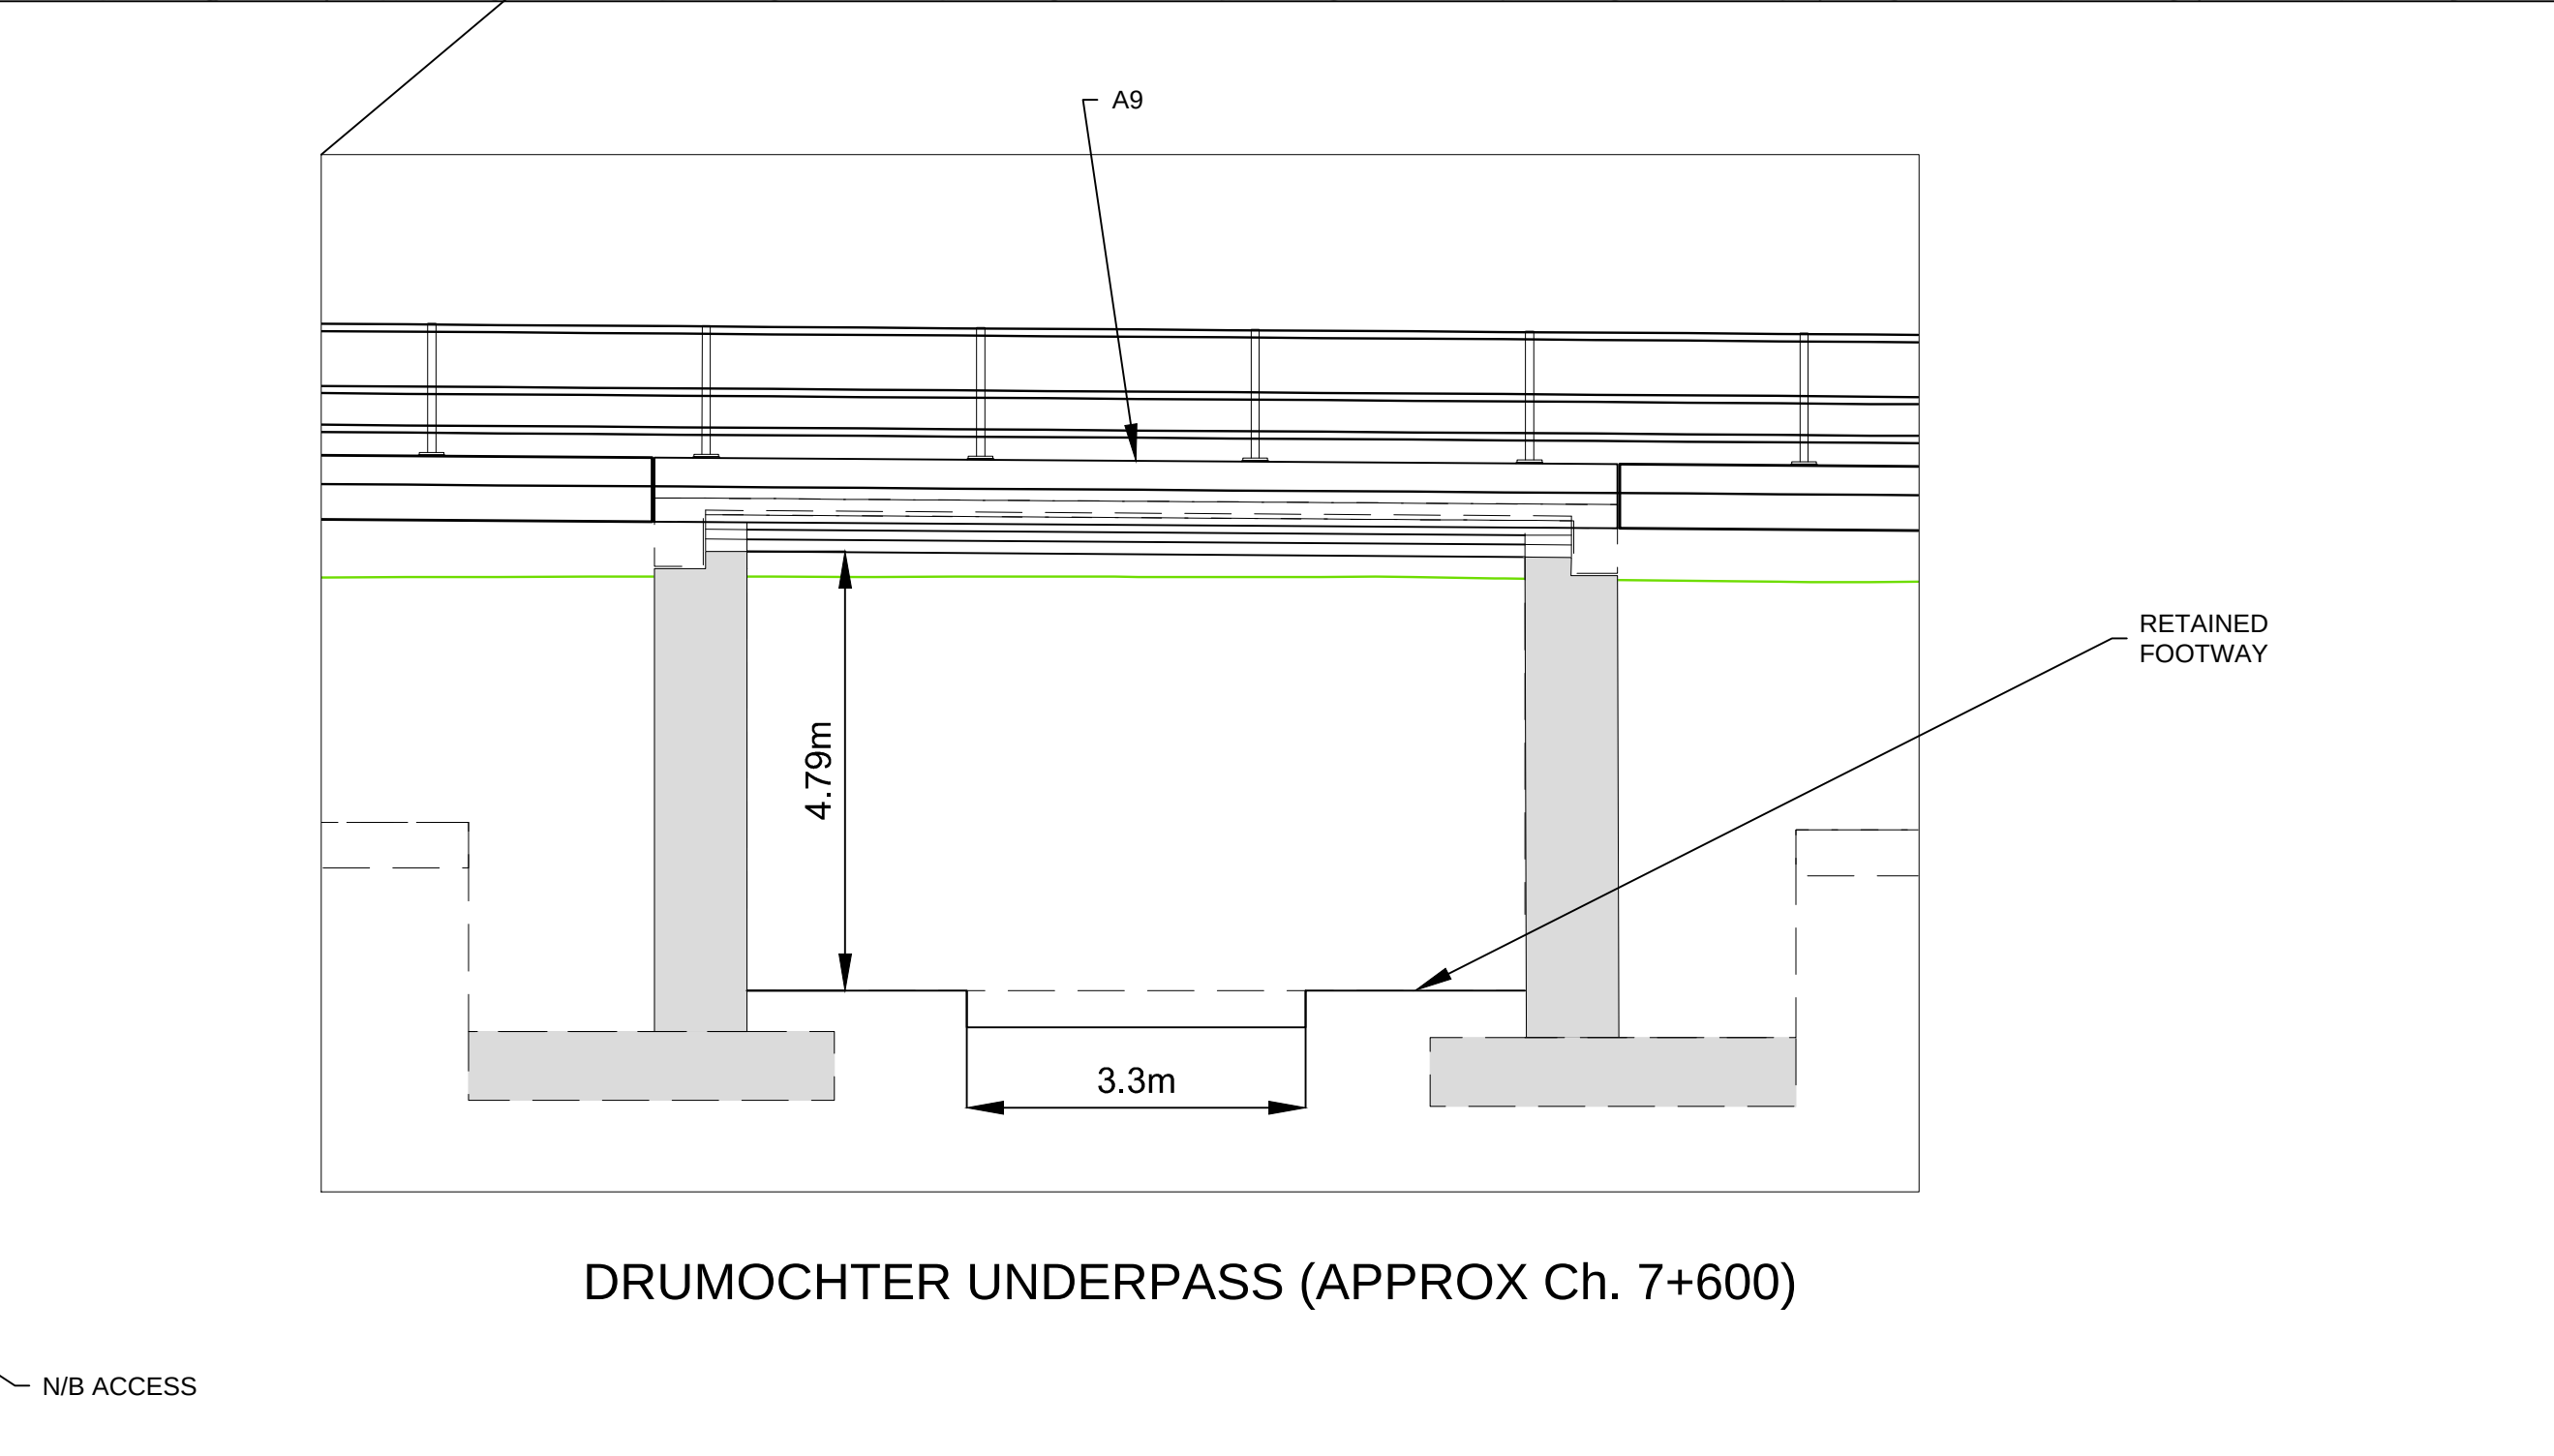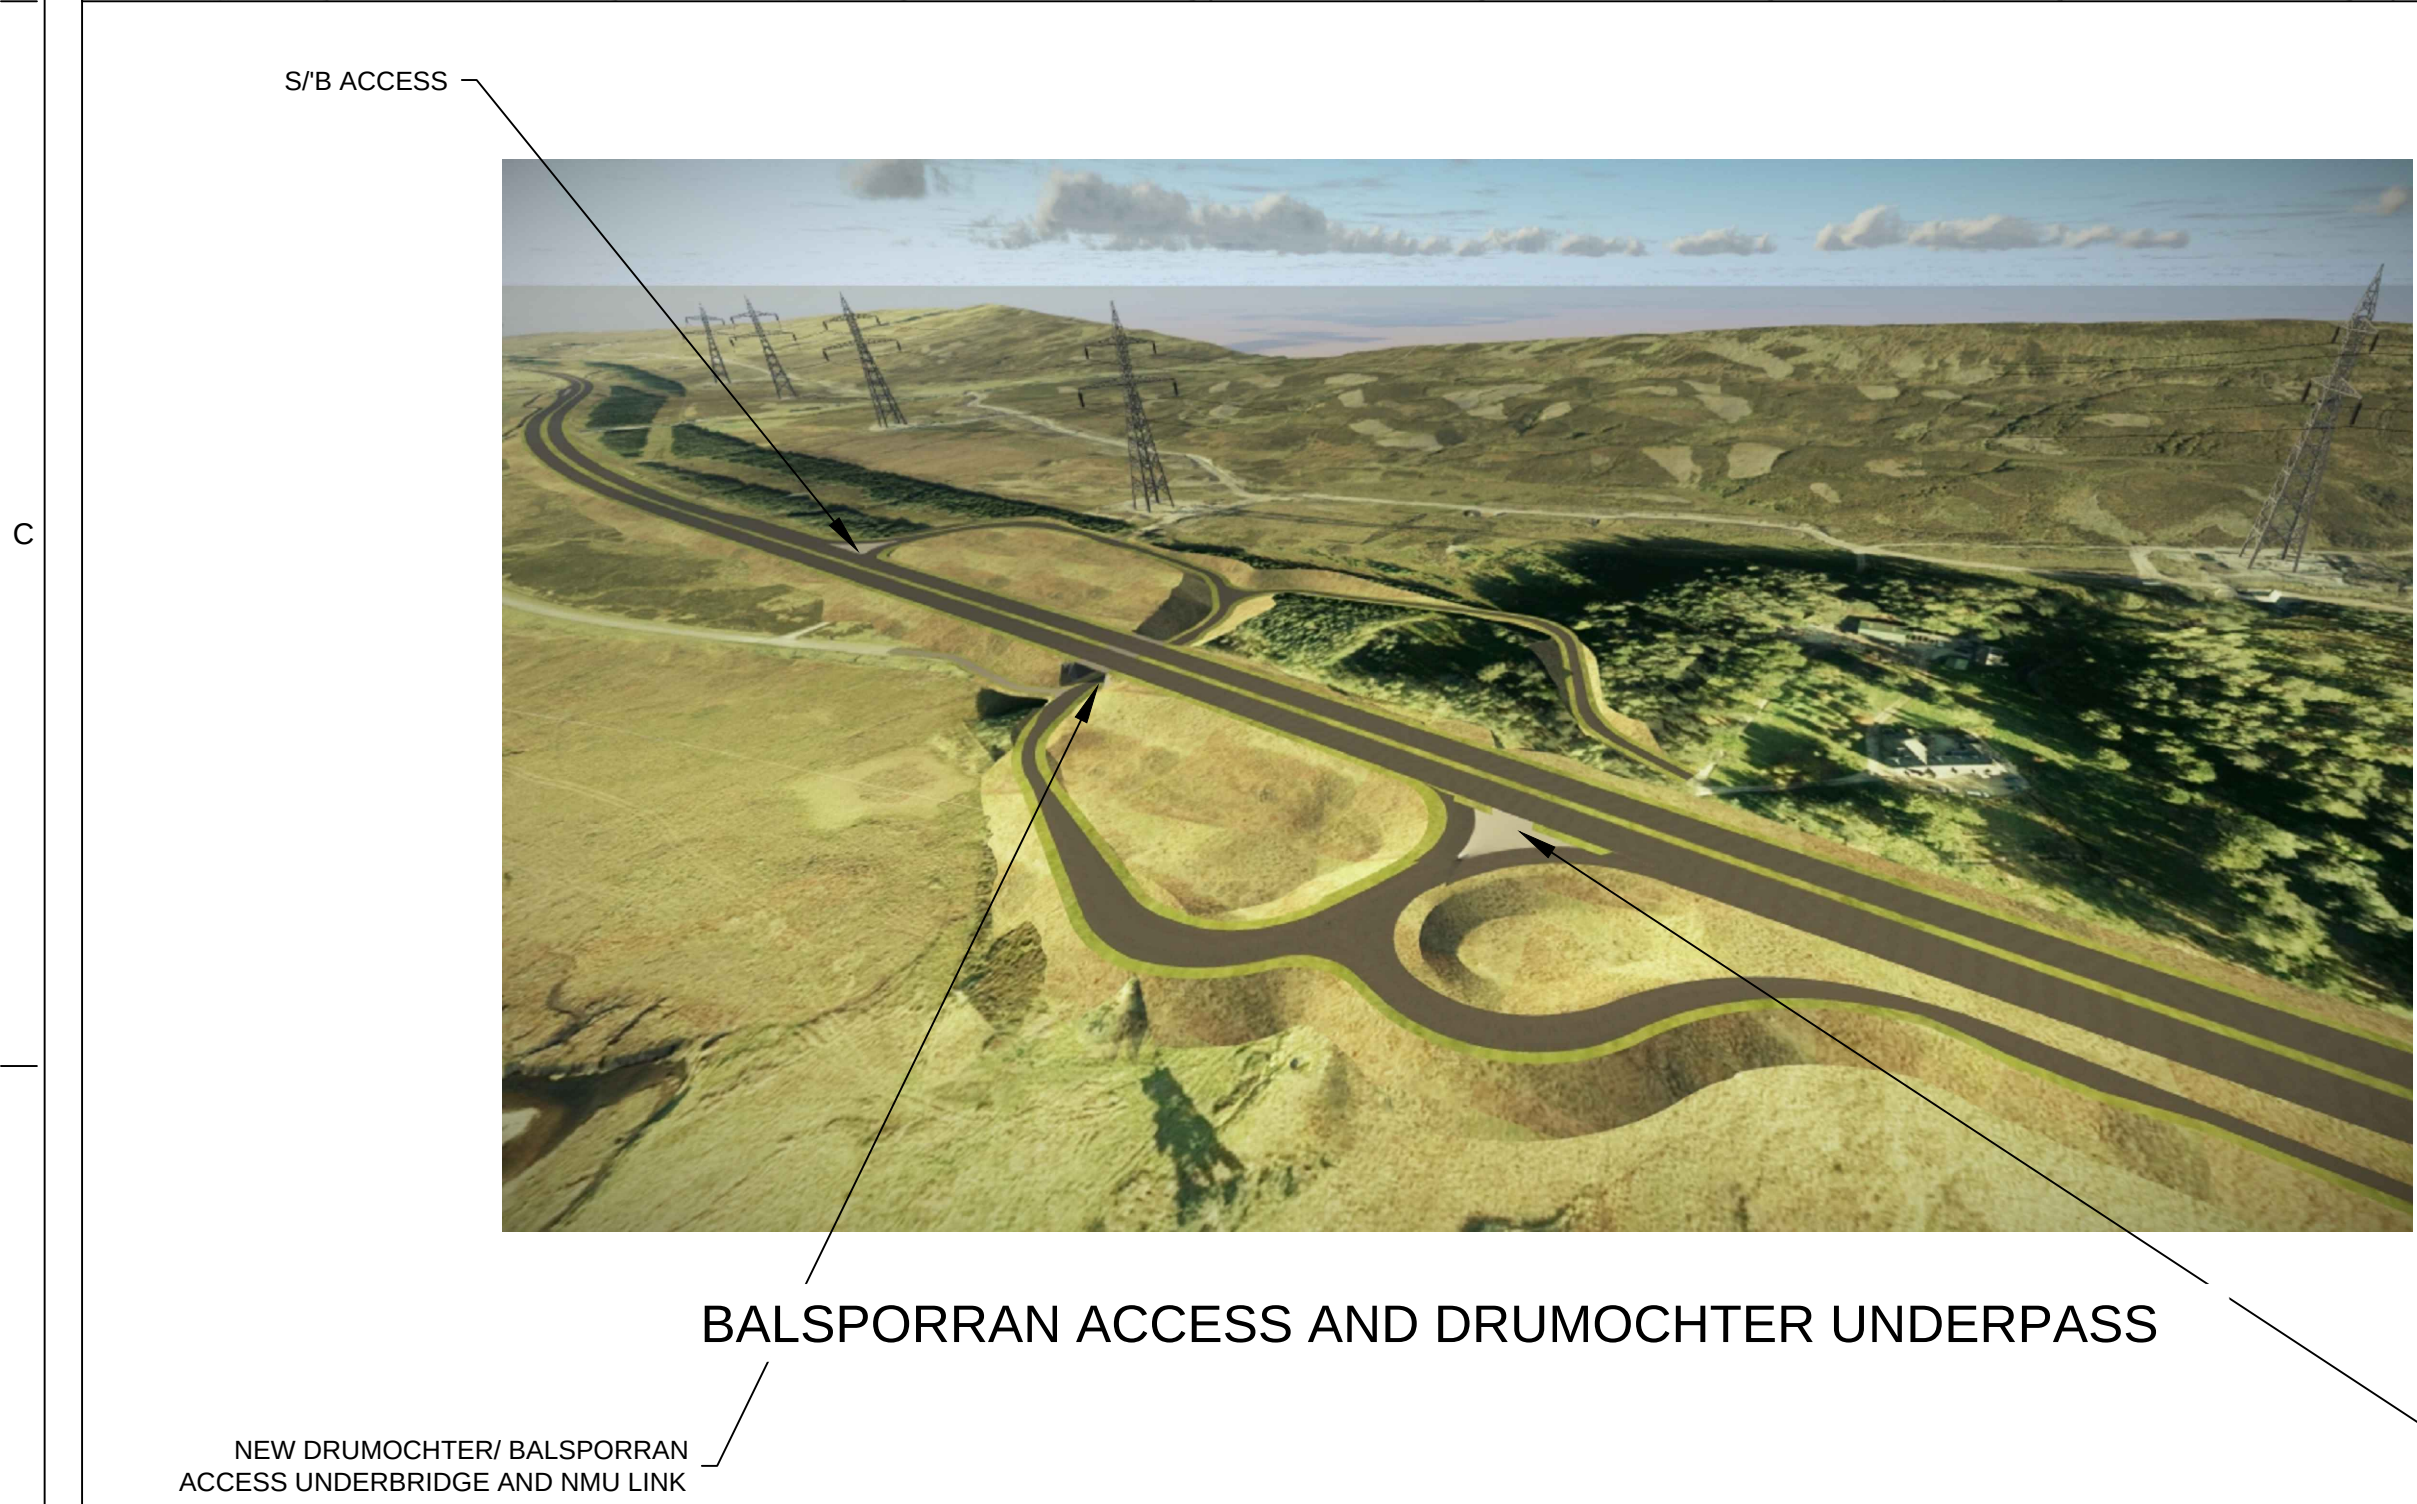

REV	SUIT	DATE	DESCRIPTION	BY	APP

ch2m FAIRHURST
CH2M HILL Fairhurst JV
C/O: City Park 368 Alexandra Parade Glasgow G31 3AU
Tel +44 (0)141 552 2000 Fax +44 (0)141 552 2525

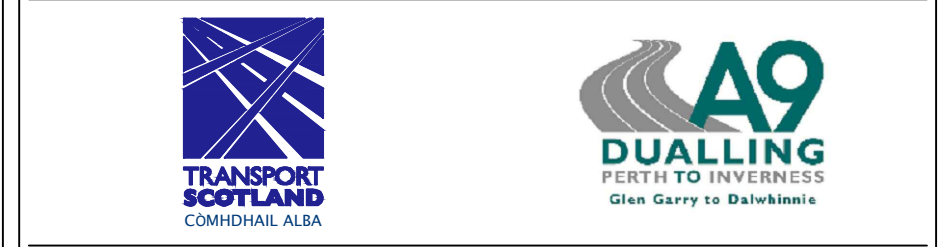

PROJECT 07 GLEN GARRY TO DALWHINNIE NON MOTORISED USERS GENERAL ARRANGEMENT

DESIGN:	DRAWN:	CHK:	APP:
SC	BG	NB	RG
1:5000 @ A1 (1:10000 @ A3)			
DATE:	01/11/16		
PROJ:	495298		
DWG:	A9P07-CFJ-ENM-L_ML000_ML-SK-RD-0003		
SHEET:	4 of 8	REVISION:	P01
SUITABILITY:	S2		

Reproduced by permission of Ordnance Survey on behalf of Her Majesty's Stationery Office, © Crown copyright and database right 2016. All rights reserved. Ordnance Survey Licence Number: 100046668.

A9P07-CFJ-ENM-L_ML000_ML-SK-RD-0003.dwg

A
B
C
D

PROPOSED ALLT COIRE NAN CISTEACHAN UNDERBRIDGE Ch. (20+750)



STRUCTURE & POSSIBLE
LEDGE FOR HILLWALKERS

EXISTING NCN 7

DETENTION BASIN

POSSIBLE LEDGE FOR
HILLWALKERS

LOCAL DIVERSION FOR NMU

ALLT COIRE ULLEIM A9 UNDERBRIDGE (21+450). POTENTIAL LEDGE ON SOUTHERN ABUTMENT




GENERAL NOTES

1. ALL DIMENSIONS IN METRES UNLESS STATED OTHERWISE.




LEGEND

- EXISTING ROAD / FOOTPATH / CYCLE ROUTE
- EXISTING SUSTRANS OFF ROAD CYCLE ROUTE
- EXISTING CORE PATH
- EXISTING SUSTRANS ON ROAD CYCLE ROUTE
- EXISTING HILL WALKING ROUTES
- EXISTING INFORMAL ROUTES
- PROPOSED NMU DIVERSION

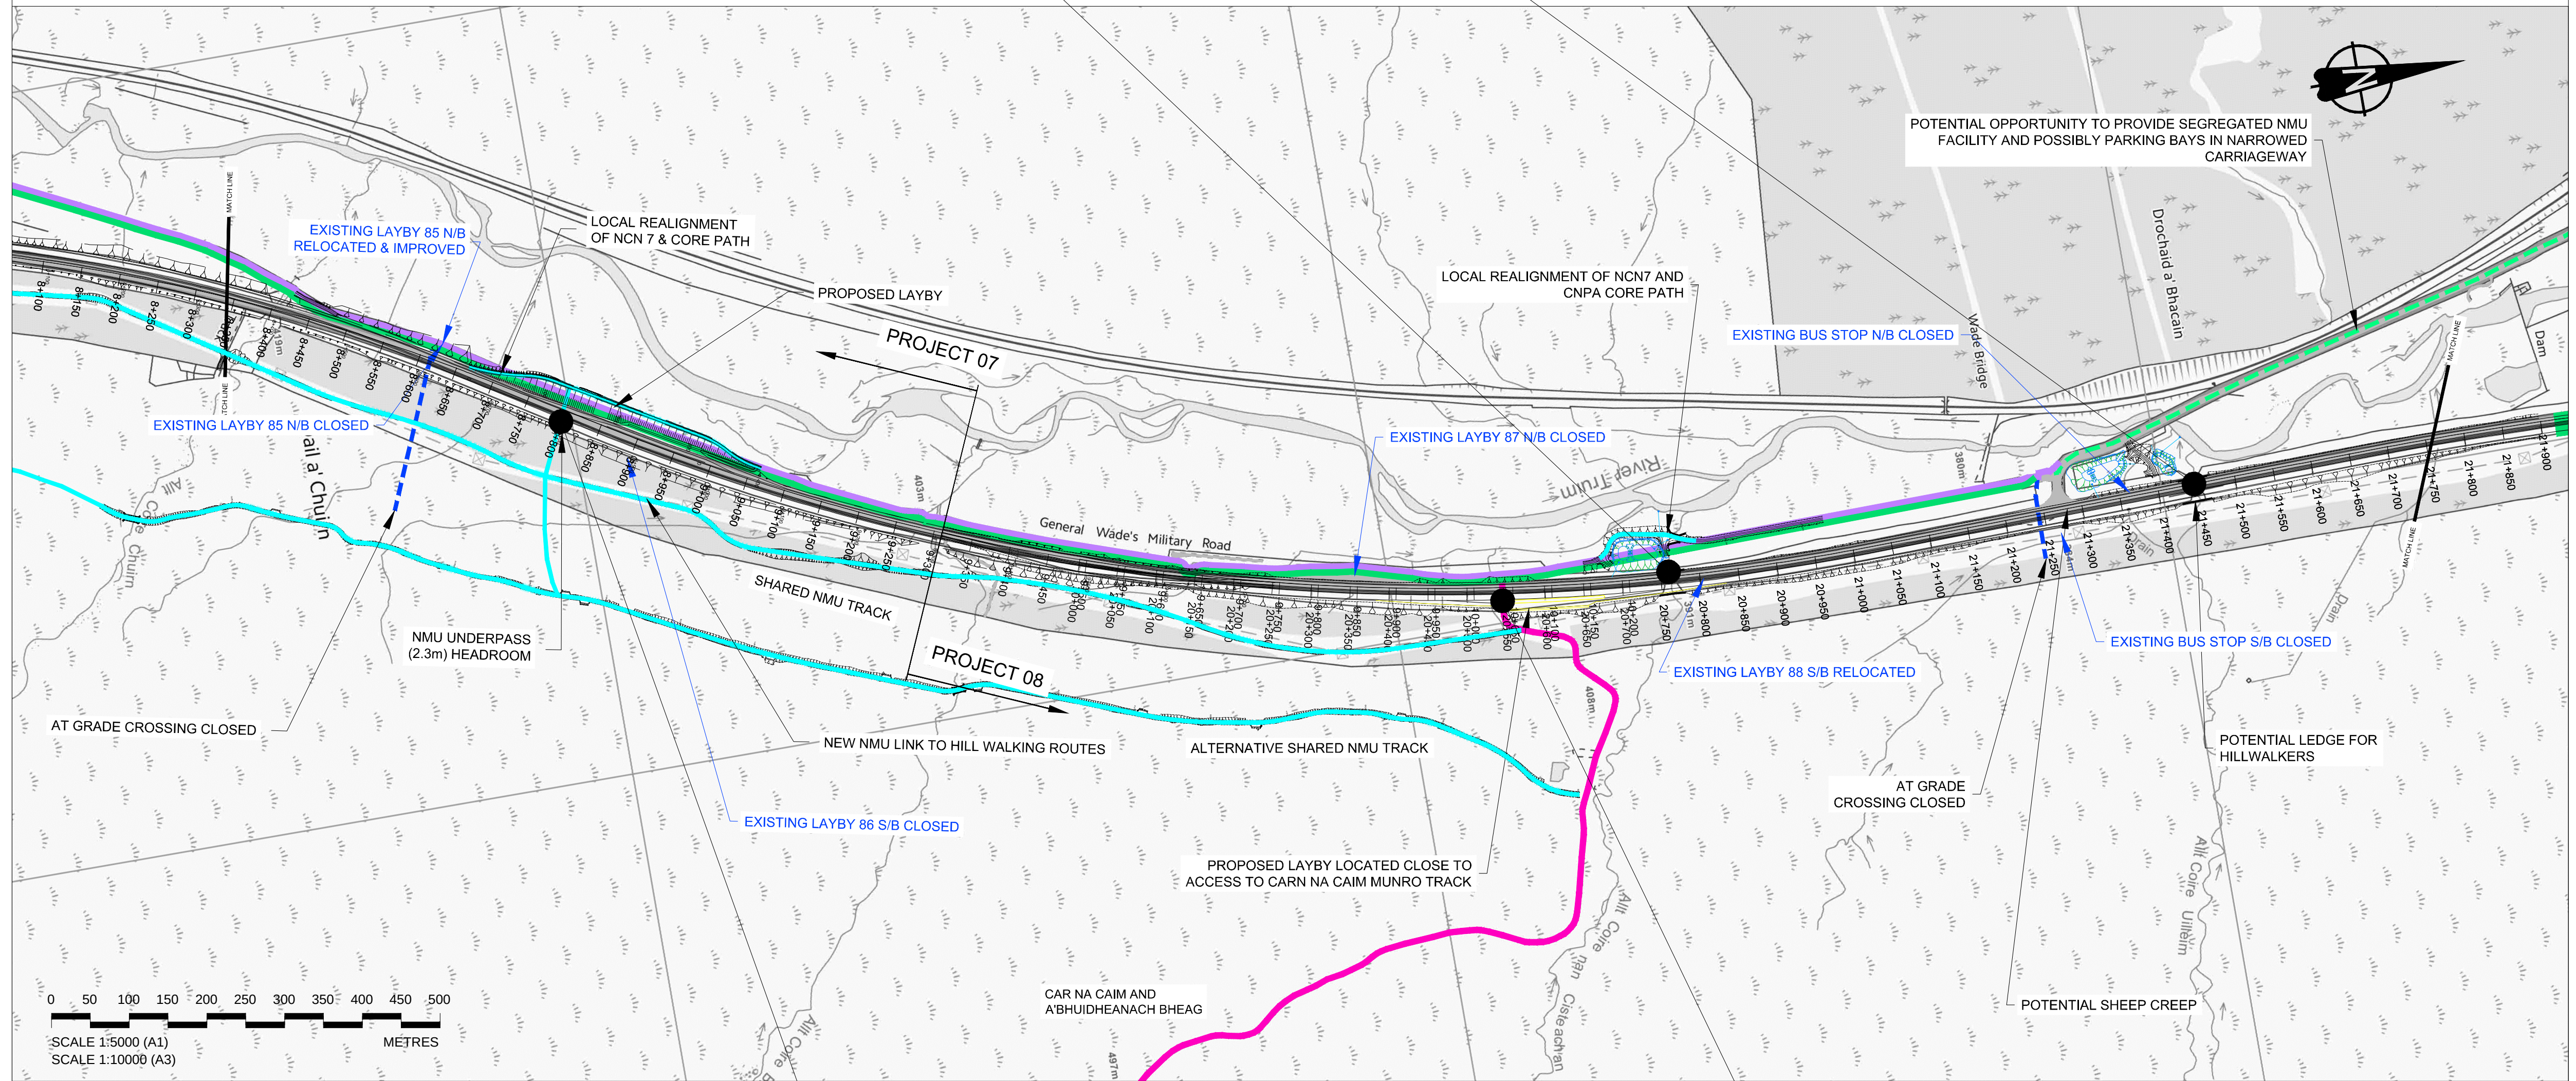

0 50 100 150 200 250 300 350 400 450 500
SCALE 1:5000 (A1)
SCALE 1:10000 (A3)
METRES

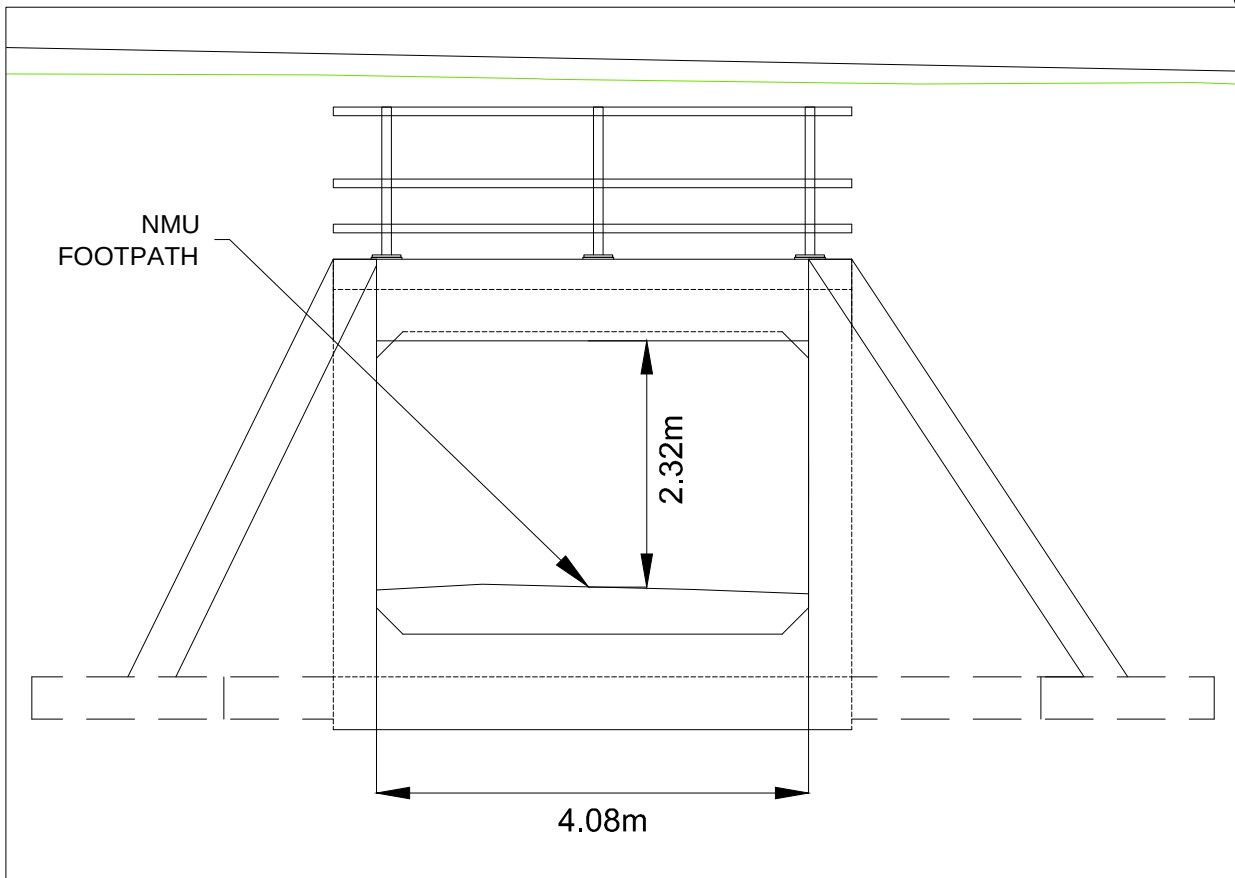

PEDESTRIAN UNDERPASS
(Ch. 8+800)



PEDESTRIAN UNDERPASS
(Ch. 8+800)

LAYBY AND PARKING

NB LAYBY

EXISTING NCN 7



CAR NA CAIM AND A'BHUIDHEANACH
BHEAG TRACK AT A9 (Ch. 20+550)

CAR NA CAIM AND
A'BHUIDHEANACH BHEAG
TRACK

REV	SUIT	DATE	DESCRIPTION	BY	APP

ch2m **FAIRHURST**

CH2M HILL Fairhurst JV
C/O: City Park 368 Alexandra Parade Glasgow G31 3AU
Tel +44 (0)141 552 2000 Fax +44 (0)141 552 2525



PROJECT 07 & 08 GLEN GARRY TO CRUBENMORE
NON MOTORISED USERS
GENERAL ARRANGEMENT

DESIGN:	DRAWN:	CHK:	APP:
GK	BG	NB	RG

1:5000 @ A1 (1:10000 @ A3)

DATE:	05/10/16
PROJ:	495298
DWG:	A9P08-CFJ-ENM-F_ML200_ML-SK-RD-0009
SHEET:	5 of 8
REVISION:	P01
SUITABILITY:	S2

Reproduced by permission of Ordnance Survey on behalf of Her Majesty's Stationery Office, © Crown copyright and database right 2016. All rights reserved. Ordnance Survey Licence Number: 100046668.

AS9P08-CFJ-ENM-F_ML200_ML-SK-RD-0009.dwg