



100
Millimetres
0 10
DO NOT SCALE

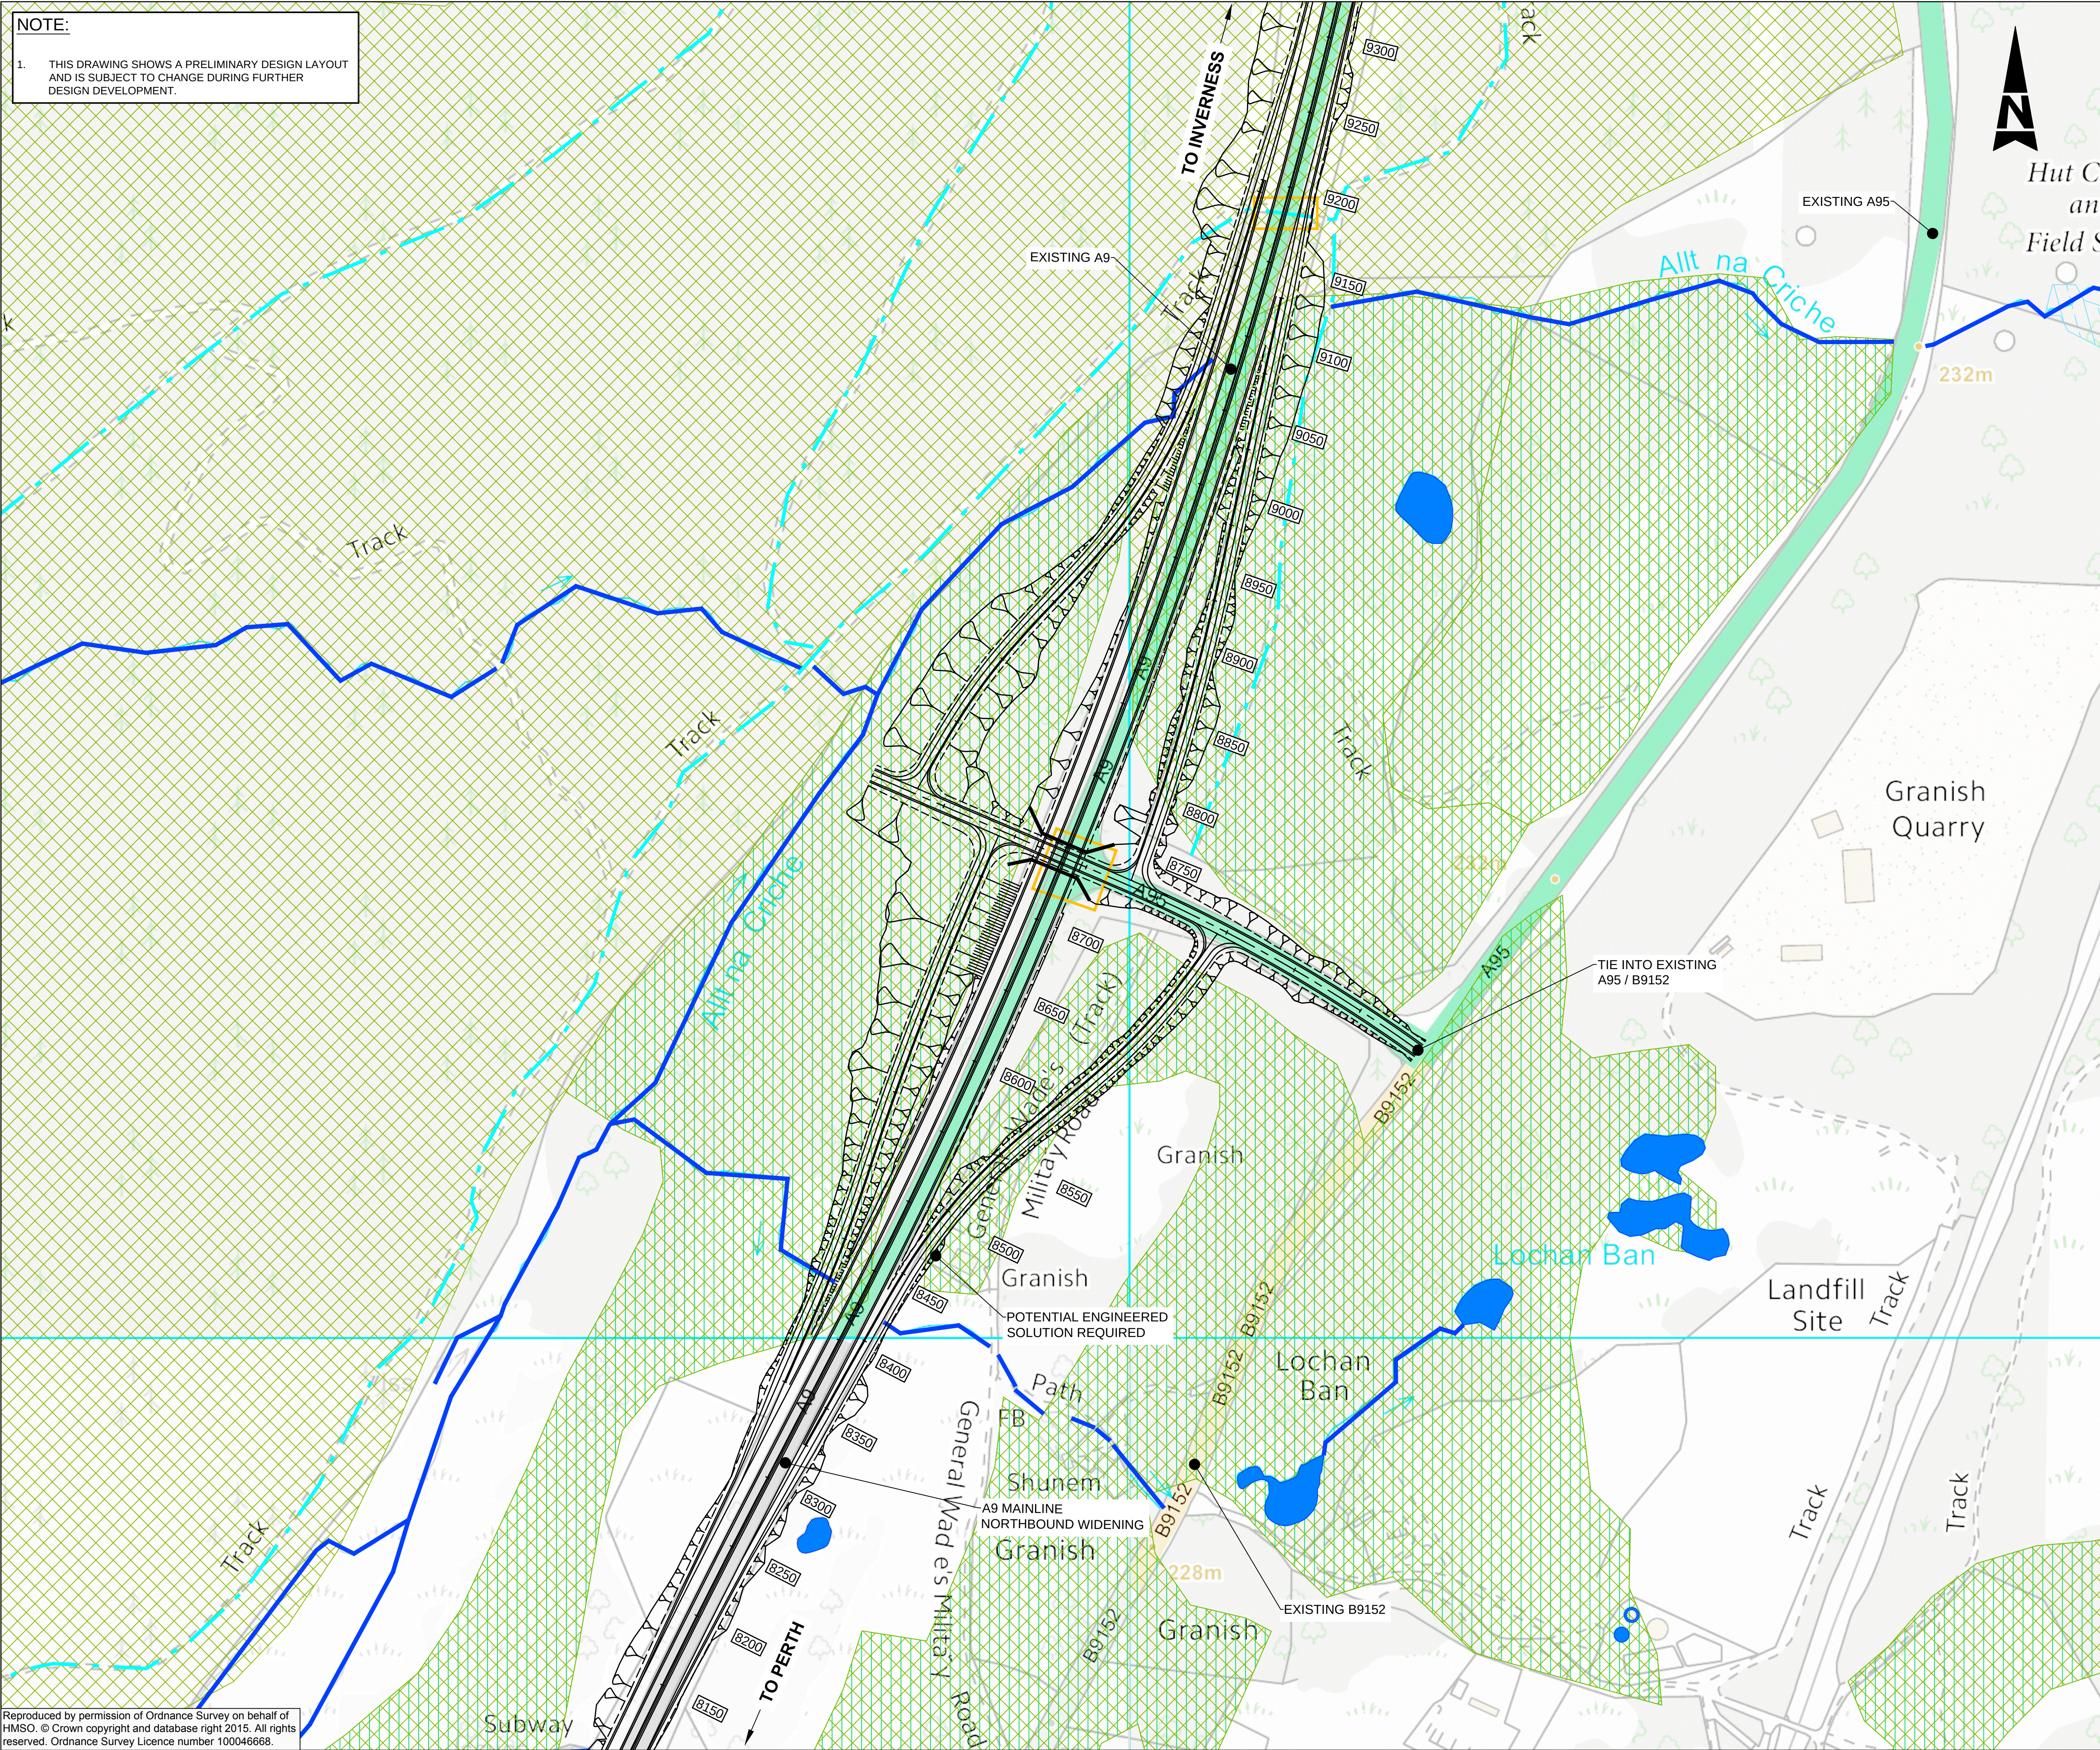

Reproduced by permission of Ordnance Survey on behalf of HMSO. © Crown copyright and database right 2015. All rights reserved. Ordnance Survey Licence number 100046668.

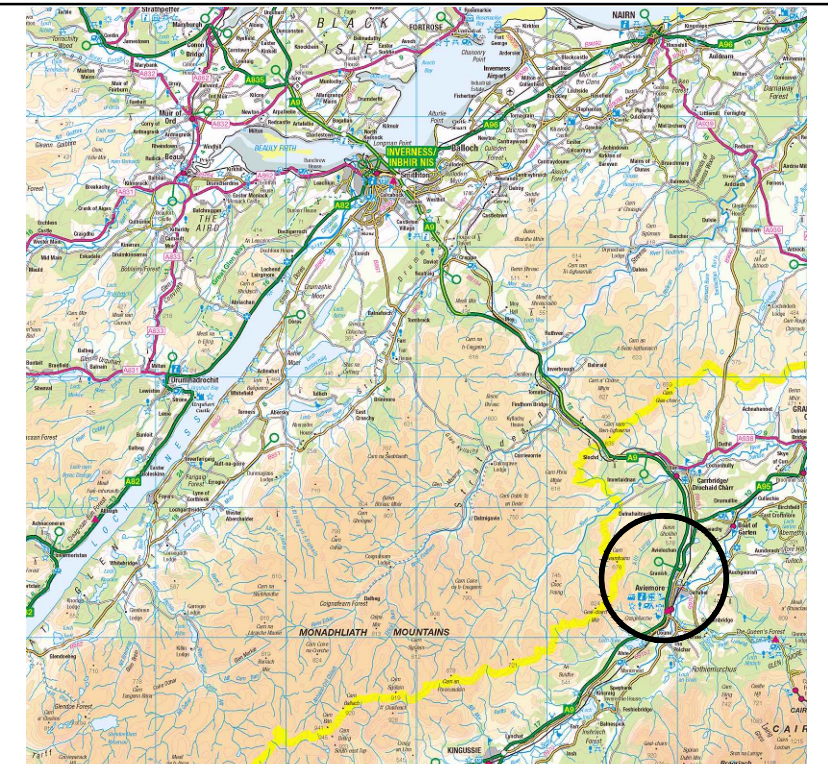

- GENERAL LEGEND:
- EXISTING STRUCTURE
 - EXISTING JUNCTION / ACCESS
 - EXISTING TRUNK ROAD NETWORK
 - EXISTING B CLASS ROAD
 - EARTHWORK IN CUT
 - EARTHWORK IN FILL
 - GRADING
 - BRIDGE ABUTMENTS
- ENVIRONMENTAL LEGEND:
- CORE PATH
 - ANCIENT WOODLAND
 - SEMI NATURAL WOODLAND
 - BIOLOGICAL SSSI
 - SEPA MEDIUM RIVER FLOOD DATA (1 IN 200 YEARS)
 - WATER COURSE


P01	SN	IM	MD	31/03/16
FIRST ISSUE				
P02	SN	IM	MD	29/04/16
JUNCTION AMENDED TO SUIT MAINLINE OPT-F				
P03	SN	IM	CM	09/06/16
MAINLINE REFERENCE AMENDED				
Rev	Drawn / Des	Checked	Approved	Date
Description				
Drawing Status				Suitability
FOR INFORMATION				S2




Drawing Title				
GRANISH - DIAMOND LAYOUT UNDERBRIDGE CONNECTED TO A95 / B9152 NORTHBOUND MAINLINE WIDENING OPTION				
Scale	Designed / Drawn	Checked	Approved	Authorised
1:2000	SN	IM	CM	RG
Original Size	Date	Date	Date	Date
A1	08/06/16	08/06/16	09/06/16	09/06/16
Drawing Number	Project	Originator	Volume	Revision
	A9P11 - AMJ - HML - A_JCC18_JC - DR - RD - 0001			P03
Location	Type	Role	Number	

Plotted: Jun 10, 2016 - 10:32am by: RAJA5515

100
Millimetres
0 10
DO NOT SCALE

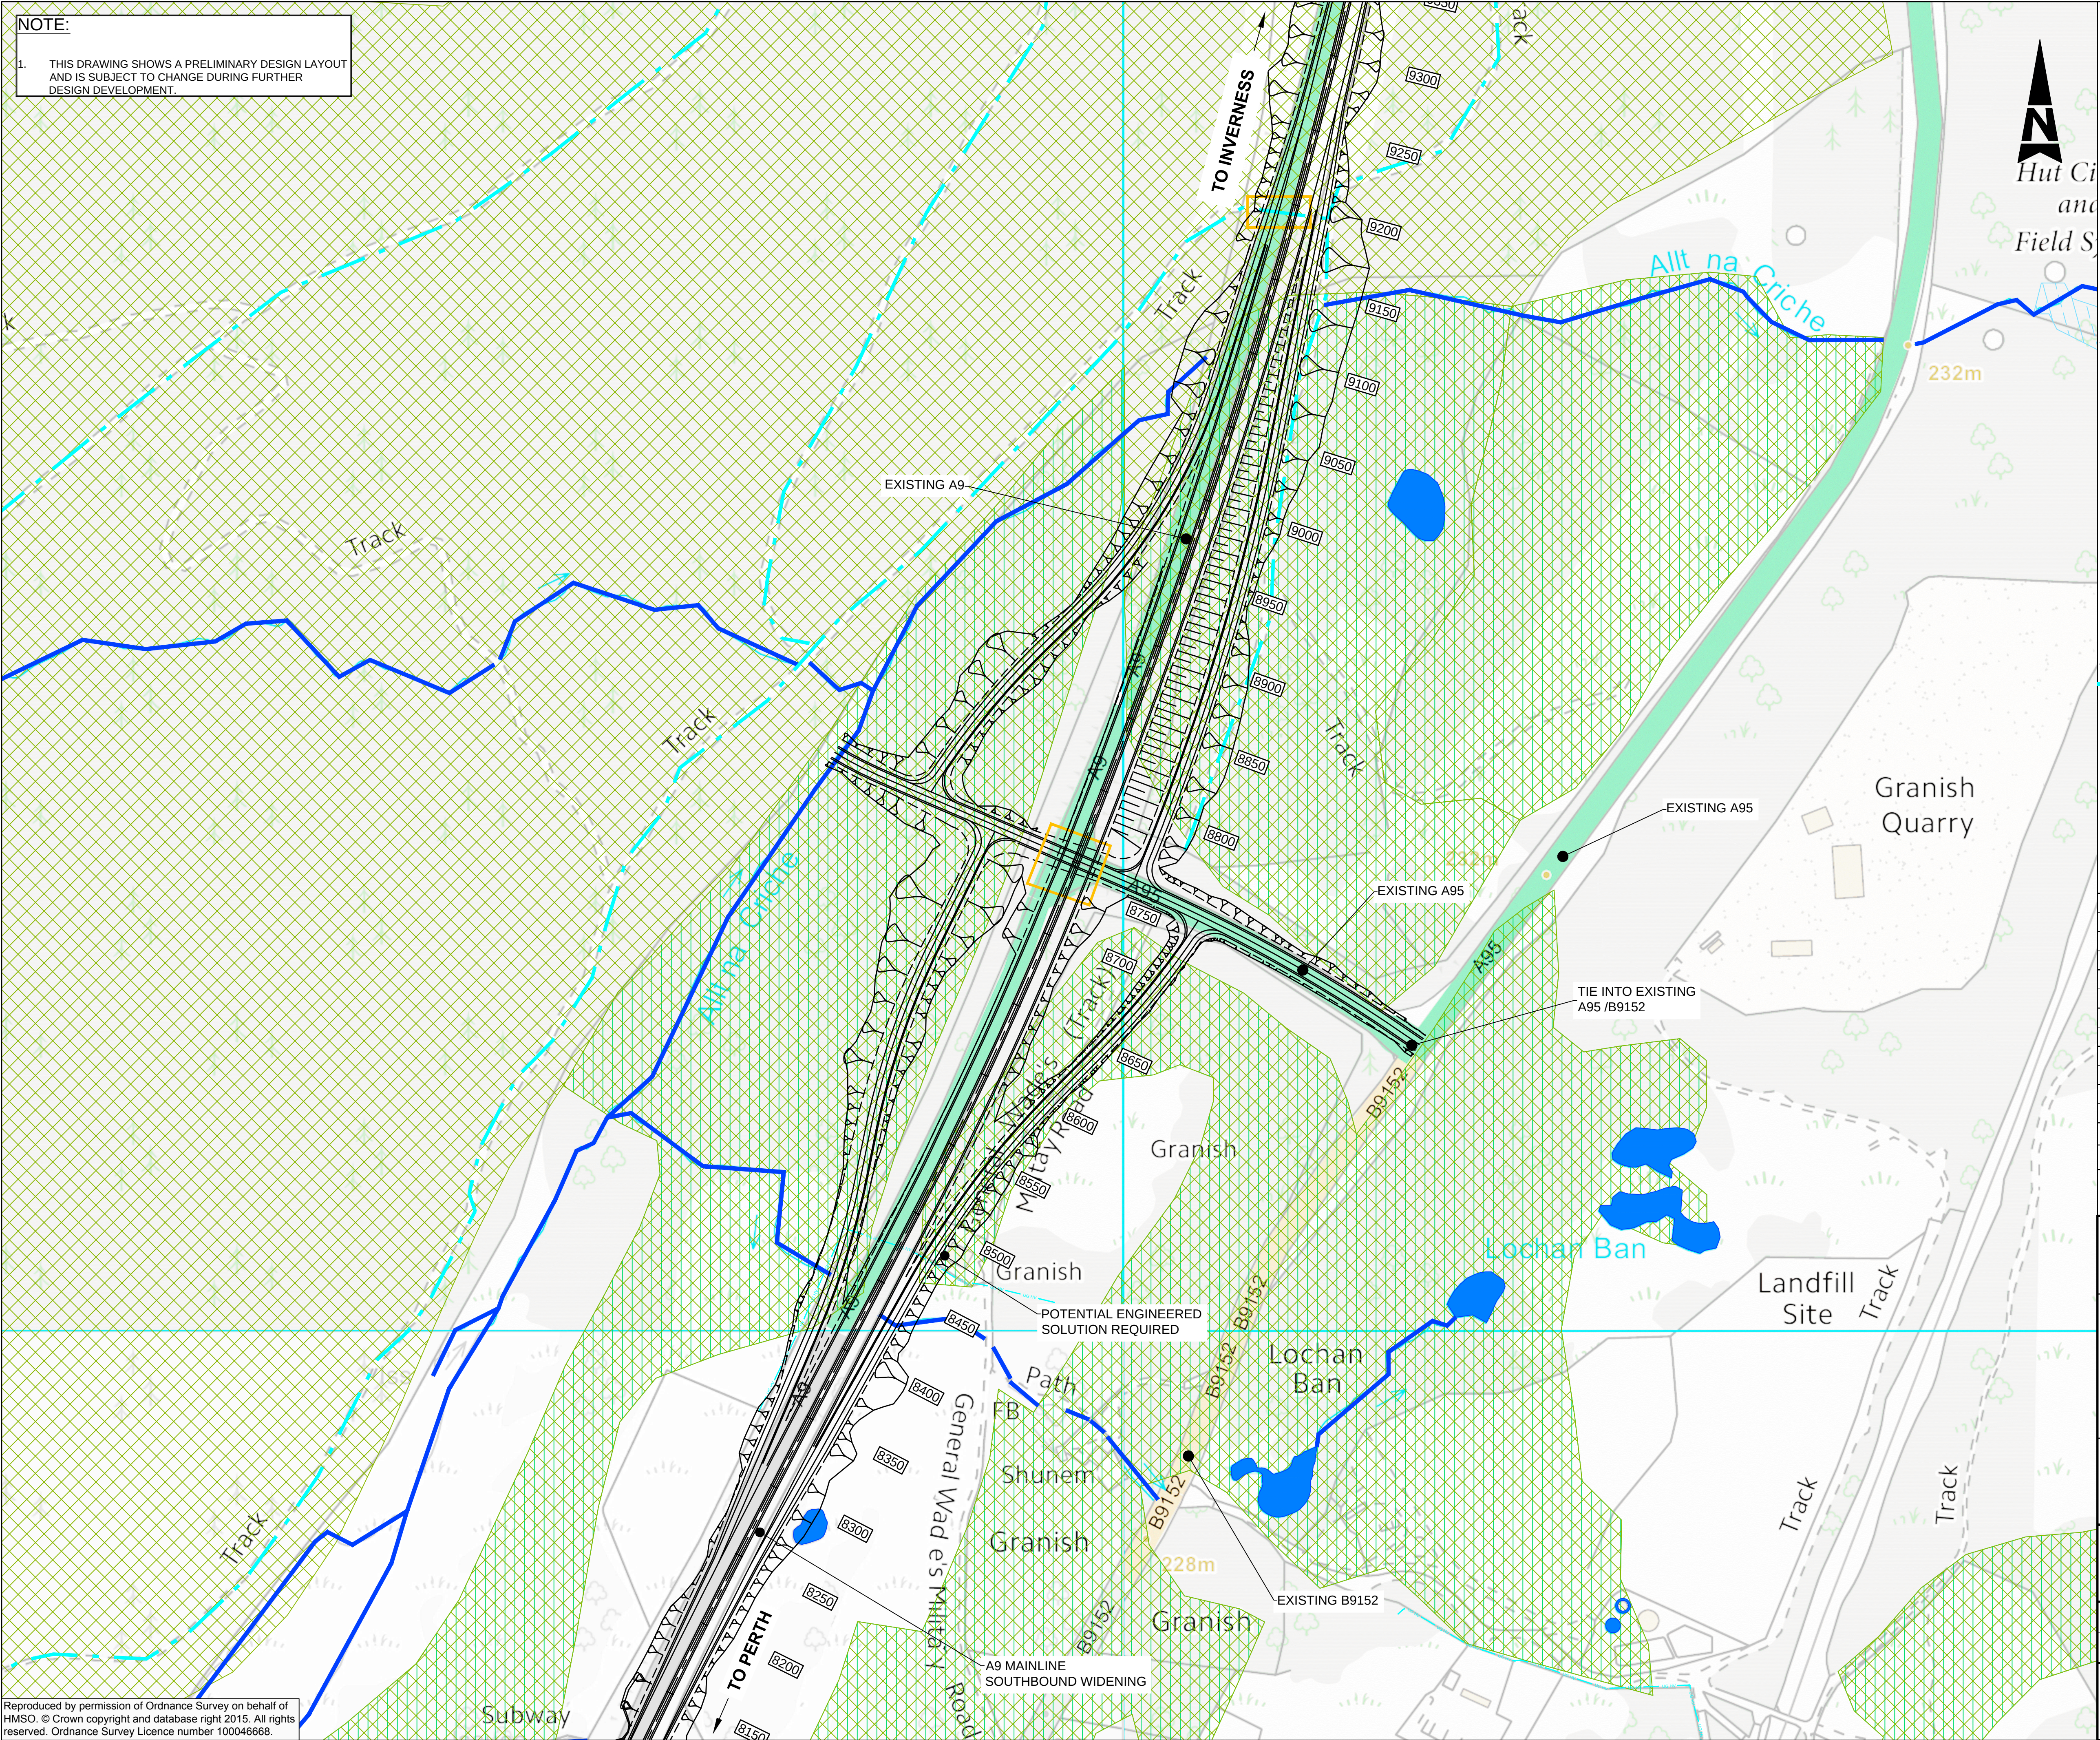

NOTE:
1. THIS DRAWING SHOWS A PRELIMINARY DESIGN LAYOUT AND IS SUBJECT TO CHANGE DURING FURTHER DESIGN DEVELOPMENT.

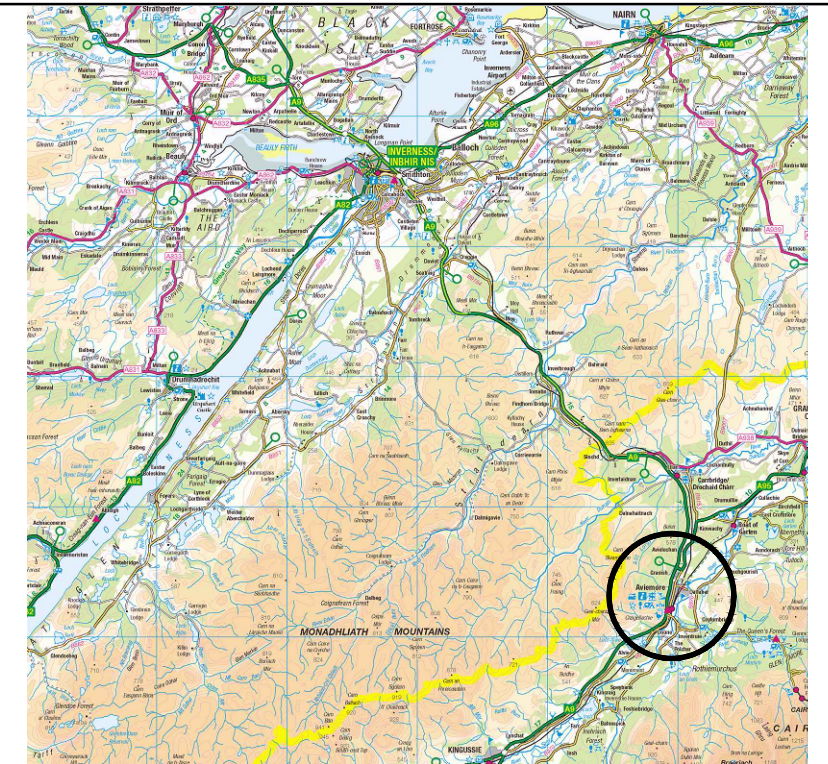

- GENERAL LEGEND:
- EXISTING STRUCTURE
 - EXISTING JUNCTION / ACCESS
 - EXISTING TRUNK ROAD NETWORK
 - EXISTING B CLASS ROAD
 - EARTHWORK IN CUT
 - EARTHWORK IN FILL
 - GRADING
 - BRIDGE ABUTMENTS
- ENVIRONMENTAL LEGEND:
- CORE PATH
 - ANCIENT WOODLAND
 - SEMI NATURAL WOODLAND
 - BIOLOGICAL SSSI
 - SEPA MEDIUM RIVER FLOOD DATA (1 IN 200 YEARS)
 - WATER COURSE

P01	SKM	IM	MD	31/05/16
P02	SN	MD	CM	31/05/16
MAINLINE OPTION REFERENCE AMENDED				
P03	SN	IM	CM	09/06/16
DRAWING TITLE AMENDED				
Rev	Drawn / Des	Checked	Approved	Date
Description				
Drawing Status				Suitability
FOR INFORMATION				S2



Drawing Title				
GRANISH - DIAMOND LAYOUT UNDERBRIDGE CONNECTED TO A95/B9152 SOUTHBOUND MAINLINE WIDENING OPTION				
Scale	Designed / Drawn	Checked	Approved	Authorised
1:2000	SN	IM	CM	RG
Original Size	Date	Date	Date	Date
A1	08/06/16	08/06/16	09/06/16	09/06/16
Drawing Number	Project	Originator	Volume	Revision
	A9P11 - AMJ - HML - B_JCC31_JC - DR - RD - 0001			P03
Location	Type	Role	Number	

Plotted: Jun 10, 2016 - 10:56am by: RAJA5515

Reproduced by permission of Ordnance Survey on behalf of HMSO. © Crown copyright and database right 2015. All rights reserved. Ordnance Survey Licence number 100046668.

