# KILLIECRANKIE TO PITAGOWAN - PREFERRED OPTION

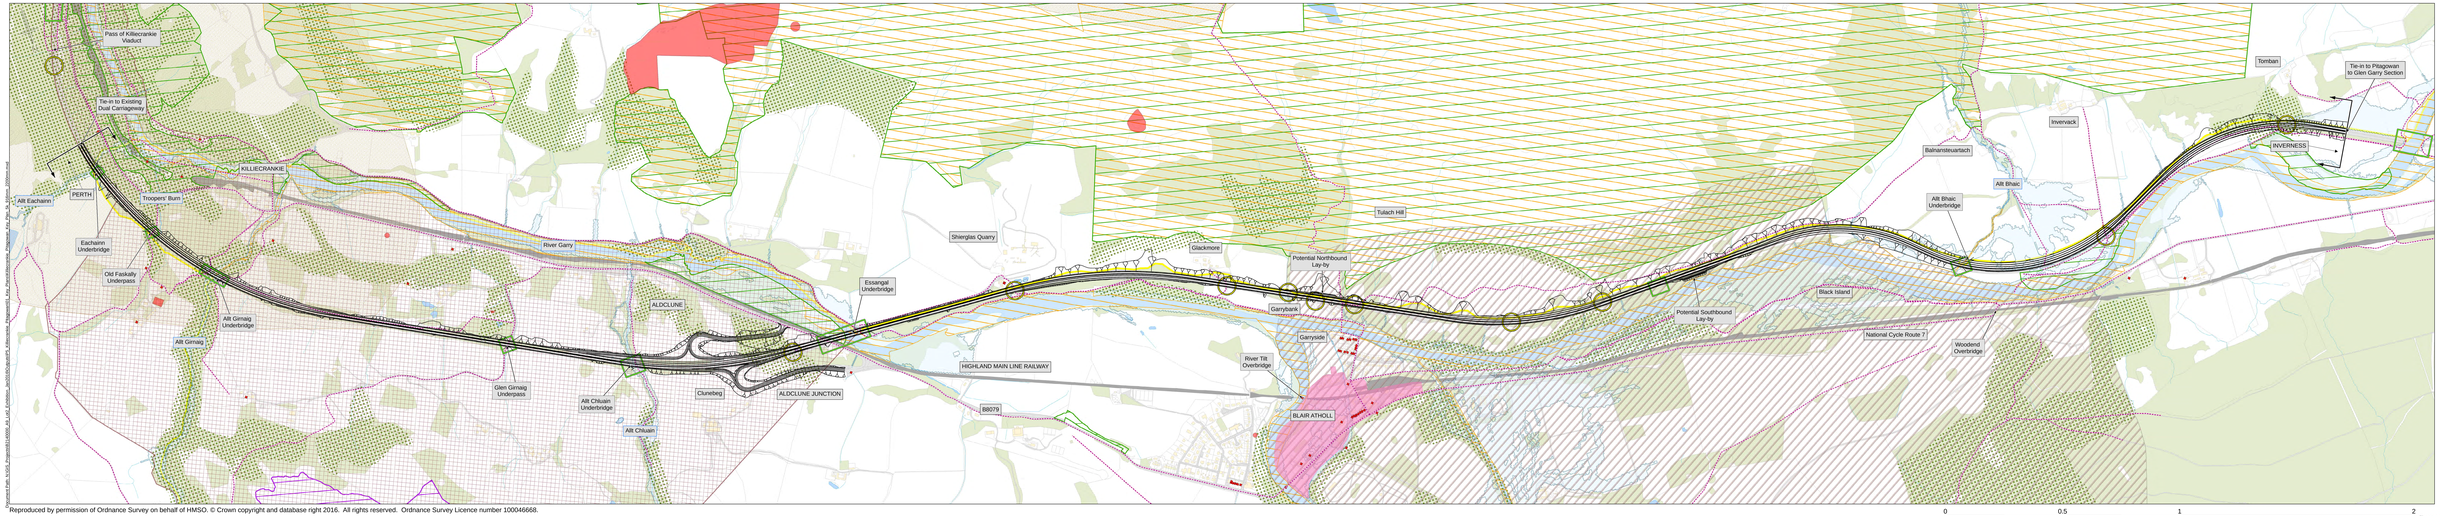


## Legend - Design

- Proposed scheme
- Cutting
- Embankment
- Graded Slope
- Structure

## Legend - Constraints

- Existing Junction/Access
- Existing Structure
- Existing Snow Gate
- Buildings
- Roads and Tracks
- Railway
- Non-Motorised User Routes (Pedestrian, Cyclist and Equestrian)
- Listed Buildings
- Scheduled Monument
- Conservation Area
- Gardens and Designed Landscapes
- Battlefield Site
- Site of Special Scientific Interest (SSSI)
- Special Area of Conservation (SAC)
- Ancient Woodland Inventory
- River/Stream/Loch
- SEPA 1 in 200 Year Fluvial Flood Zone
- Cairngorms National Park Boundary
- National Scenic Area

## Legend - Annotation

- Information
- Infrastructure
- Watercourses

Please Note:

The preferred option shown on this drawing is indicative and will be developed further during the Detailed Design. Development of this will include the preferred option alignments, the layout of the junctions, lay-bys, side roads and private means of access. Environmental mitigation will also be added to the scheme design.

0 0.5 1 2 Kilometers

Reproduced by permission of Ordnance Survey on behalf of HMSO. © Crown copyright and database right 2016. All rights reserved. Ordnance Survey Licence number 100046668.