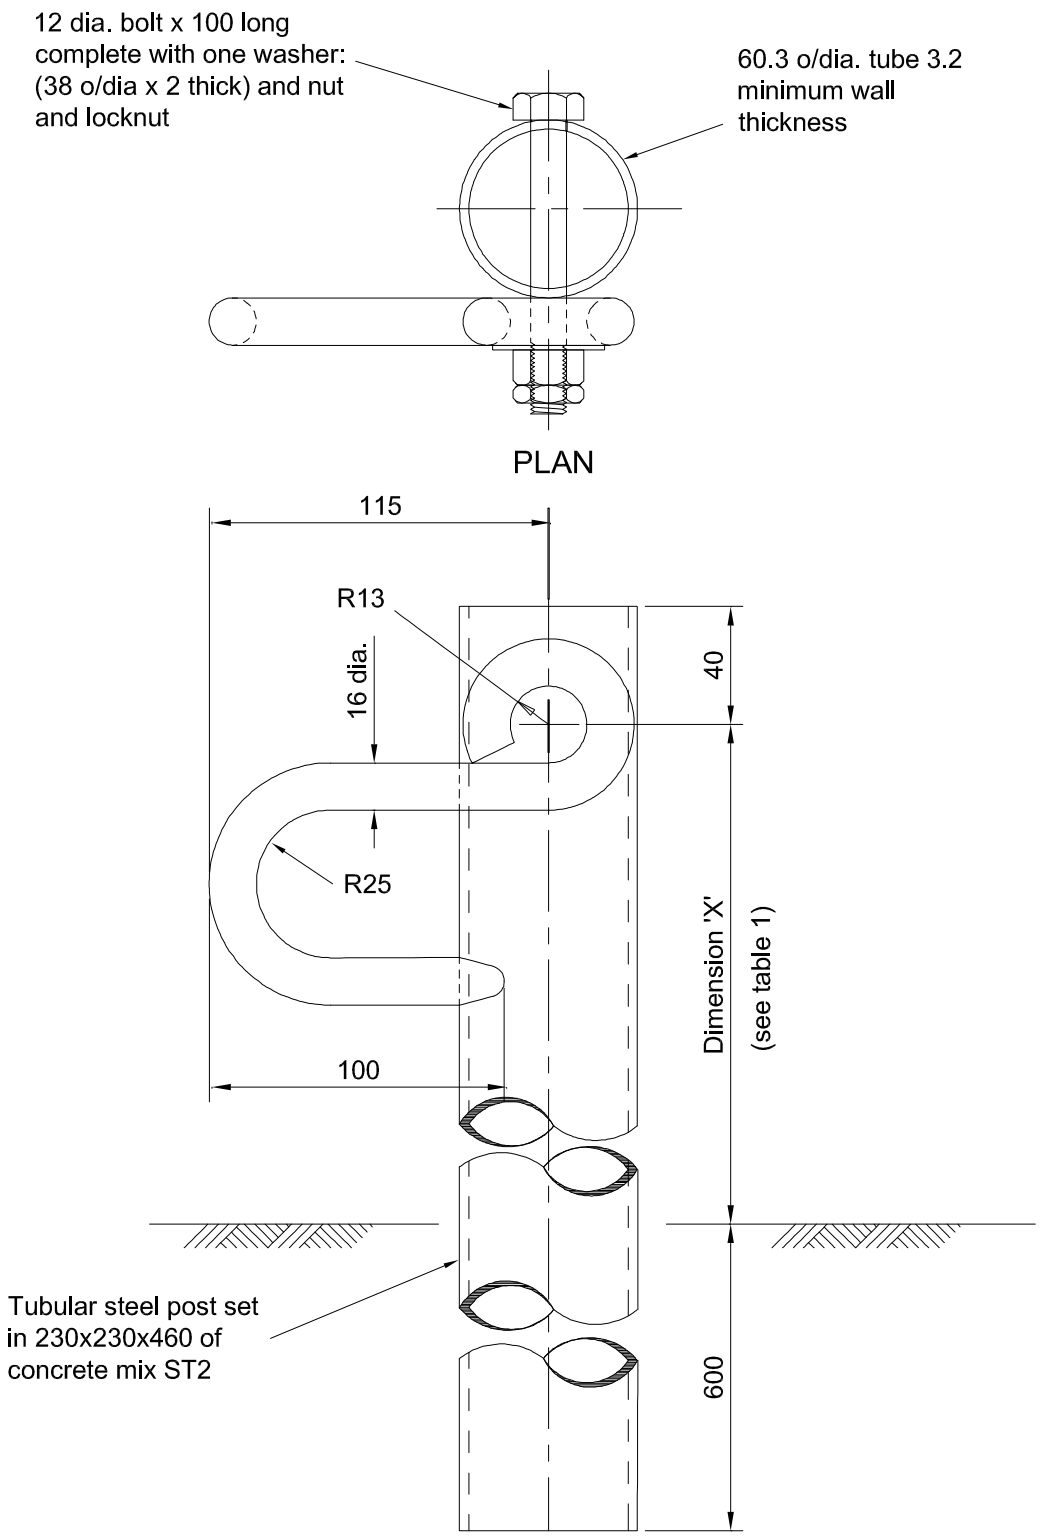

ELEVATION

HOLDING BACK STOP POST
FOR STEEL GATES

TABLE 1

Dimension 'X'	Suitable for gates on Drawings
500 mm	Single Steel Gates Double Steel Gates
635 mm	Single Steel Gates Half Mesh

NOTES

1. All dimensions are in millimeters.

2. Gates fittings shall be comply with BS 5709 or BS 3470 as appropriate.

3. All fittings and bolts shall be galvanized steel.

CLIENT: TRANSPORT SCOTLAND — An agency of The Scottish Government

PROJECT TITLE: M8 M73 M74 Motorway Improvements

REV	REVISIONS	BY	CHKD	APP'D	DATE
	AMENDMENTS				

This map is based upon Ordnance Survey material with the permission of Ordnance Survey on behalf of the Controller of Her Majesty's stationery Office (c) Crown copyright 2011. Any unauthorised reproduction infringes Crown copyright and may lead to prosecution or civil proceedings. Scottish Executive Licence number : 100046668 2011.

DESIGN BY:	DM	CHECKED BY:	MJB
DATE:	JAN 10	DATE:	JAN 10
DRAWN BY:	DM	APPROVED BY:	WW
DATE:	JAN 10	DATE:	JAN 10

DRAWING STATUS: CONTRACT

ENGINEER: mouchel FAIRHURST — IN ASSOCIATION WITH SIAS amec

DRAWING TITLE: ACCOMMODATION WORKS / G13
STANDARD GATE STOPS
FOR TYPE G9 and G17

SCALE @ A3	DRAWING NO	REV
NTS	M8MFJV/AW/112	–